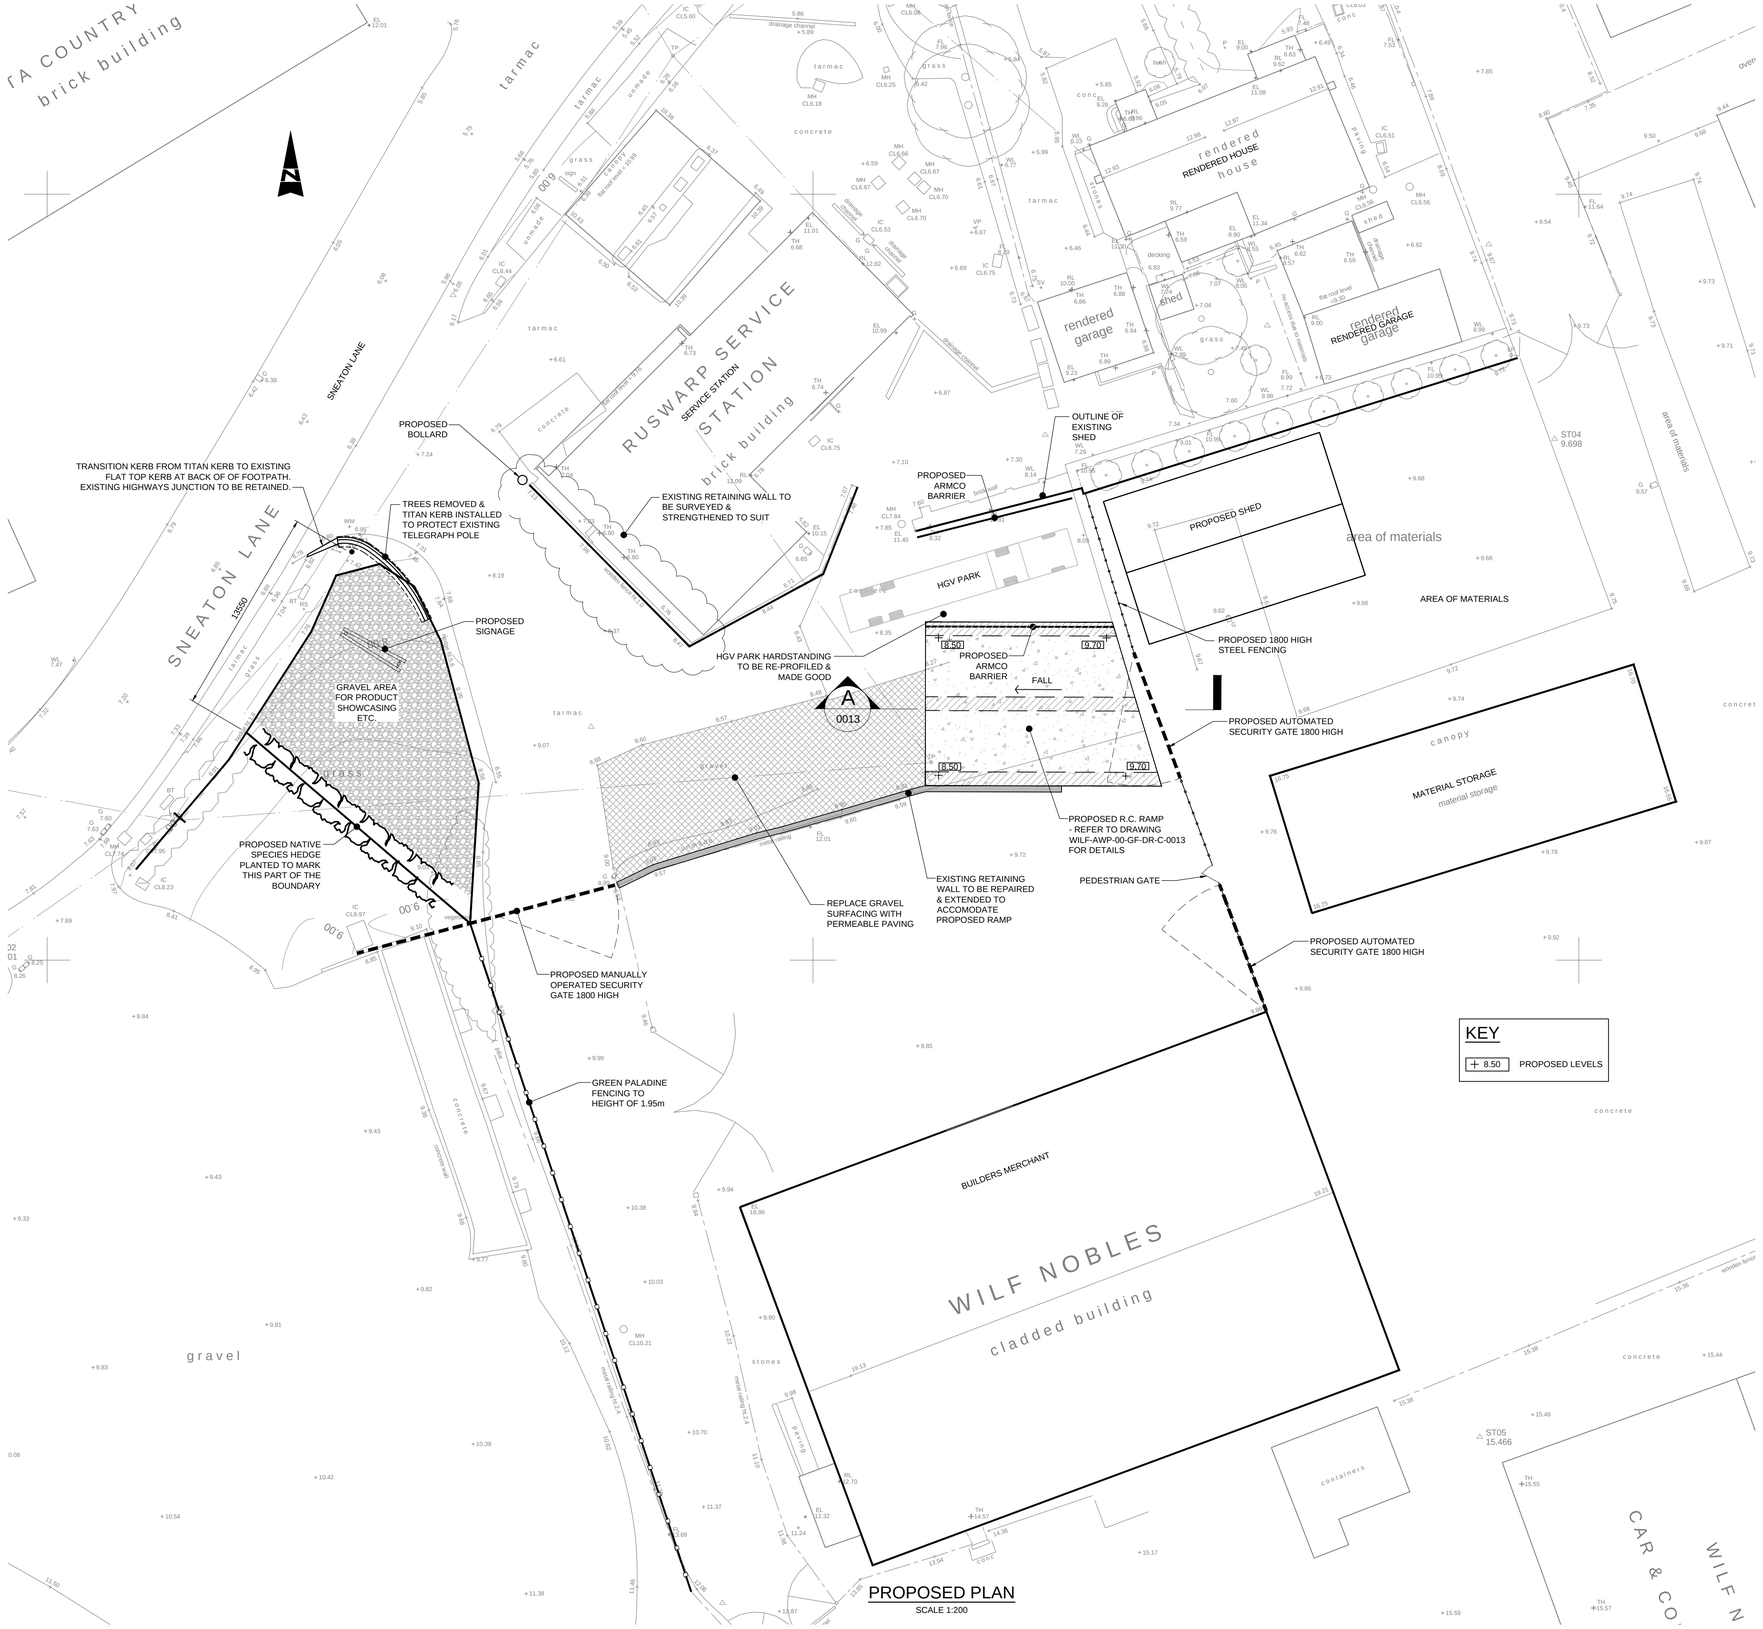

DRAWING TO BE READ IN CONJUNCTION WITH WILF-AWP-00-GF-DR-S-0013

100mm at A1

NOTES:

1. THESE NOTES ARE INTENDED TO AUGMENT DRAWINGS AND SPECIFICATIONS. WHERE CONFLICT OF REQUIREMENTS EXIST THE ORDER OF PRECEDENCE SHALL BE AS SHOWN IN THE SPECIFICATION. OTHERWISE THE STRICTEST PROVISION SHALL GOVERN.
2. THIS DRAWING IS TO BE READ IN CONJUNCTION WITH ALL OTHER RELEVANT ENGINEERS AND ARCHITECTS DRAWINGS.
3. DRAWINGS NOT TO BE SCALED. ALL DIMENSIONS TO BE CHECKED ON SITE BY THE CONTRACTOR. ANY DISCREPANCIES TO BE NOTIFIED TO THE ENGINEER AND FURTHER INSTRUCTIONS OBTAINED BEFORE WORK IS COMMENCED.
4. THE STRUCTURE IS DESIGNED TO BE SELF-SUPPORTING AND STABLE AFTER THE BUILDING IS FULLY COMPLETED. IT IS THE CONTRACTORS SOLE RESPONSIBILITY TO DETERMINE THE ERECTION PROCEDURE AND SEQUENCE AND ENSURE THAT THE BUILDING AND ITS COMPONENTS ARE SAFE DURING ERECTION. THIS INCLUDES THE ADDITION OF WHATEVER TEMPORARY BRACING, GUYS OR TIE-DOWNS WHICH MAY BE NECESSARY, SUCH MATERIAL REMAINING THE THE PROPERTY OF THE CONTRACTOR ON COMPLETION, AND FOR ENSURING THAT THE WORKS AND ANY ADJACENT PROPERTIES ARE SAFE IN THE TEMPORARY CONDITION.

TOPOGRAPHICAL SURVEY TAKEN FROM CT SURVEYS DRAWING No 'S 4343AJB-01, 02, 03

NYMNPA

03/04/2019

Rev	Description	Date	By	Chk	App
P2	ENTRANCE AREA AMENDED TO COMMENTS RECIEVED	29.03.19	KPD	PS	
P1	FIRST ISSUE	25.01.19	JPM	PS	--

Alan Wood & Partners

Hull Office
341 Beverley Road
Hull
HU5 1LD

Consulting Civil & Structural Engineers
Project Managers
Building Surveyors

Lincoln
London
Scarborough
Sheffield
York

Project:	Proposed Extension At Wilf Noble Building Supplies, Ruswarp
Client:	Wilf Noble Building Supplies Ltd.
Drawing:	Proposed Site Layout
Role:	Structural Engineer
Drawing Status:	PLANNING
Job. no.	35127
Scale@ A1:	As Shown
Rev.	P2

Project Originator Volume Level Type Role Number

WILF - AWP - 00 - GF - DR - S - 0012