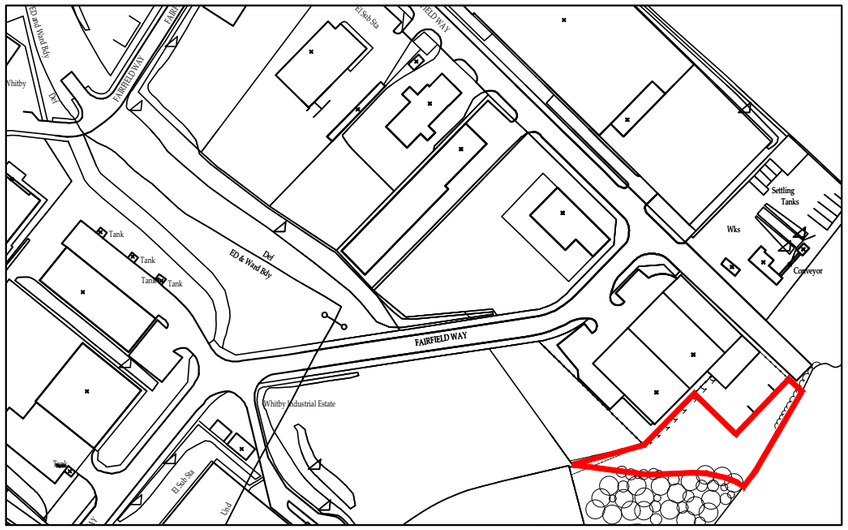

Location Plan

Scale 1:2500 at A3

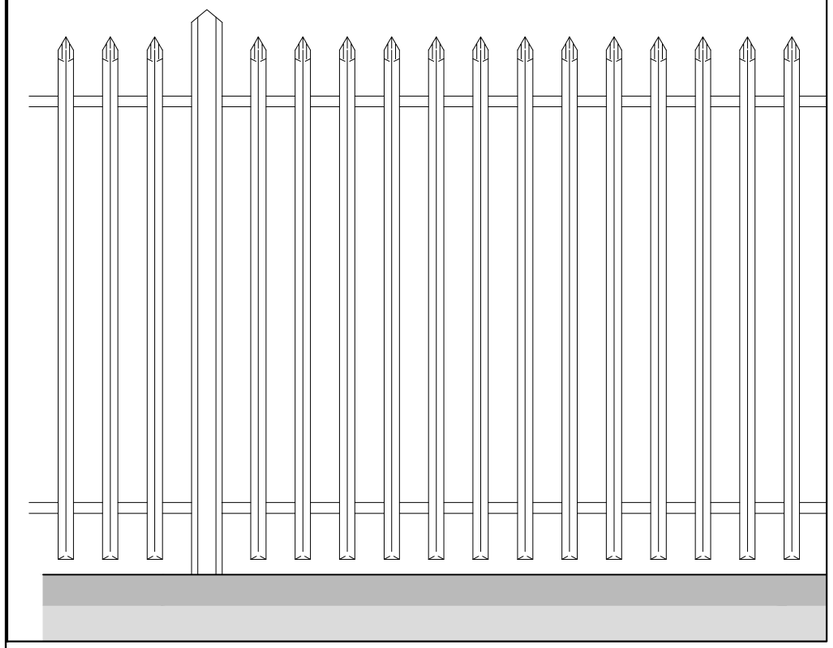

Typical fence detail

Scale 1:20 at A3

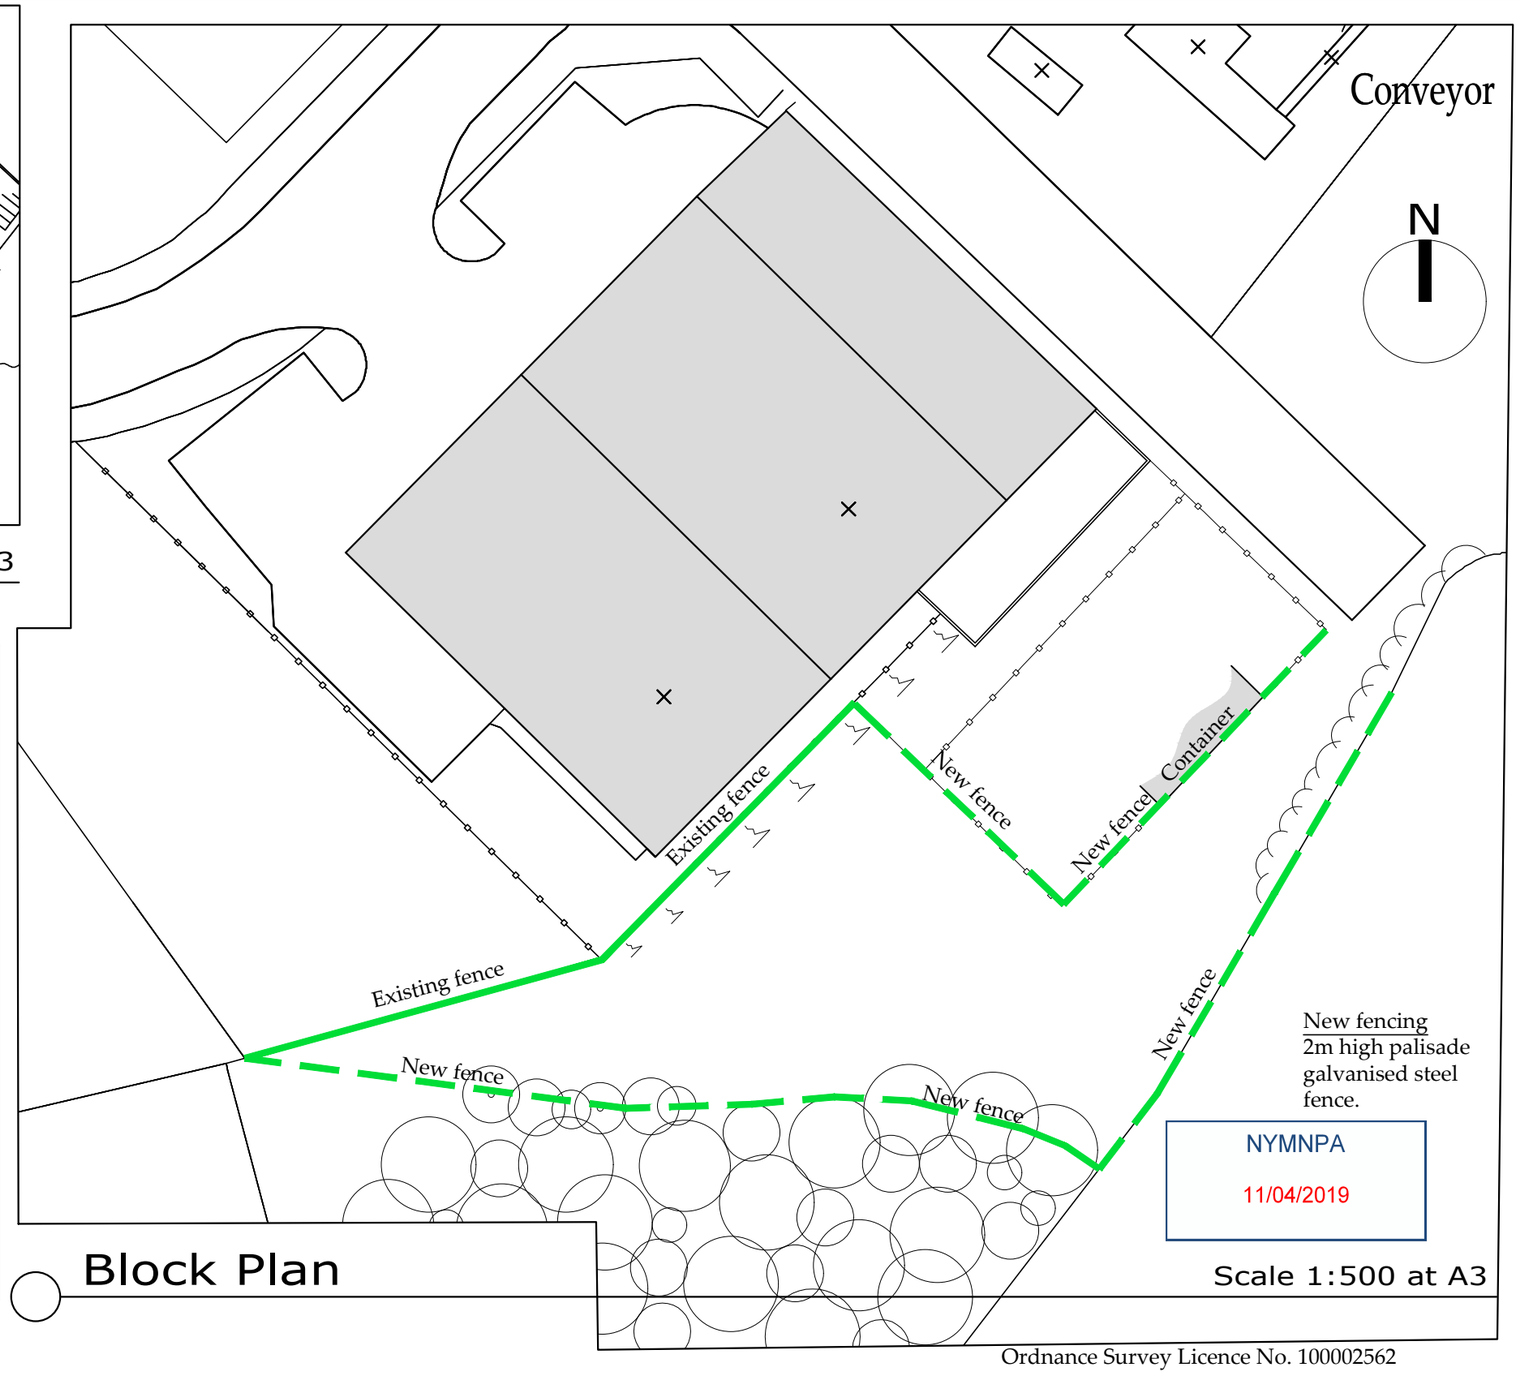

New fencing
2m high palisade galvanised steel fence.

NYMNPA

11/04/2019

Block Plan

Scale 1:500 at A3

Ordnance Survey Licence No. 100002562

b h d partnership

Airy Hill Manor, Whitby, North Yorkshire, UK, YO21 1QB.

- DO NOT SCALE from this drawing. Only figured dimensions are to be taken from this drawing.
- The Contractor must verify all dimensions on site before commencing any work or shop drawings.
- The Contractor must report any discrepancies before commencing work. If this drawing exceeds the quantities taken in any way, the Technician is to be informed before work is initiated.
- Work within The Construction (Design and Management) Regulations 2015 is not to start until a Health & Safety Plan has been produced. This drawing is Copyright and must not be reproduced without consent of BHD Partnership Ltd

REV	DATE	BY	AMENDMENT	CHKD	APVD
C	11/04/19	CE	New fence		
B	25/01/19	NID	Red Line		
A	24/01/19	nid	Issued for approval		

CLIENT: Rose Engineering

PROJECT: Land East of Fairfield Way Whitby

A3 | DRN: NID | DATE: 24/01/19

SCALE: shown at A3 | ISSUE: Preliminary

DRAWING TITLE: Site Boundary Land Registry Block and Location Plan

DRAWING NR: D10938-10

REV: C