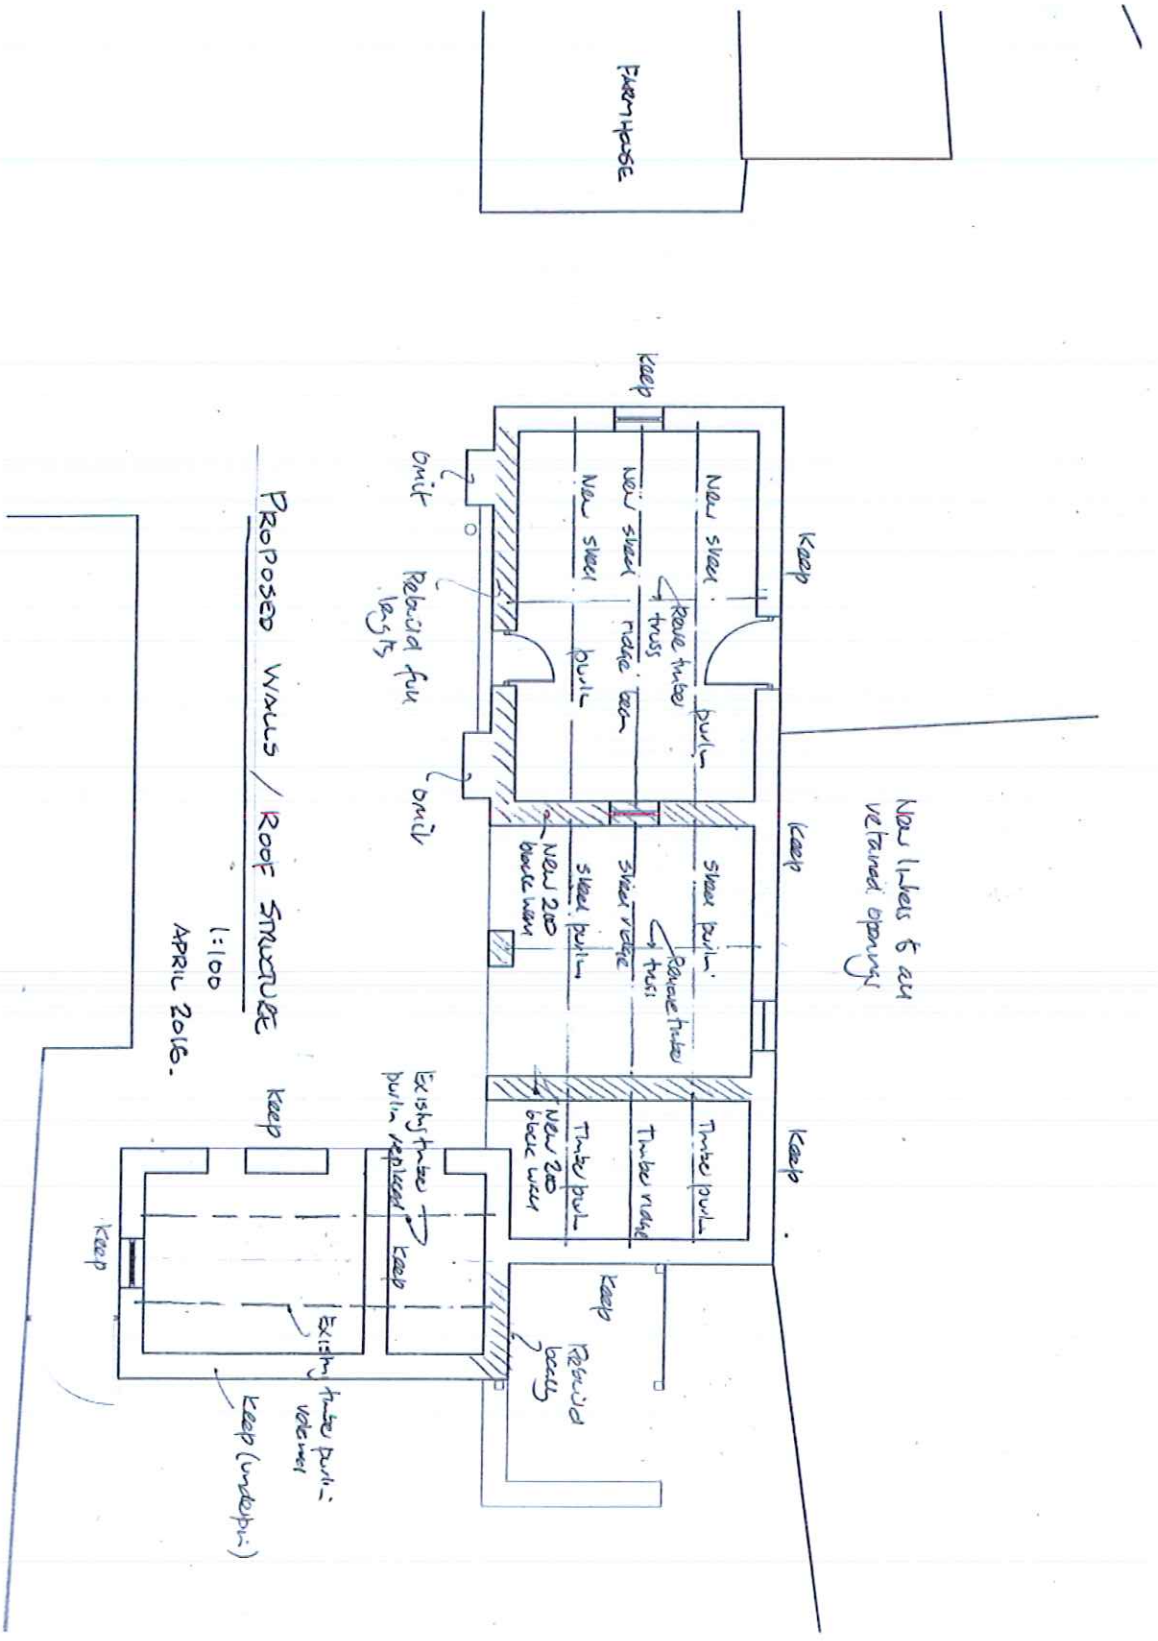
FARM HOUSE
Keep
New steel purlin
Reuse timber truss
New steel purlin
New steel purlin
Reuse timber truss
New steel purlin
New 200 block wall
Timber purlin
Timber purlin
New 200 block wall
Timber purlin
Existing timber purlin replaced
Existing timber purlin retained
Keep (underpin)
Rebuild locally
Omit
Rebuild full height
Omit
New lintels & all retained openings
PROPOSED WALLS / ROOF STRUCTURE
1:100
APRIL 2016.