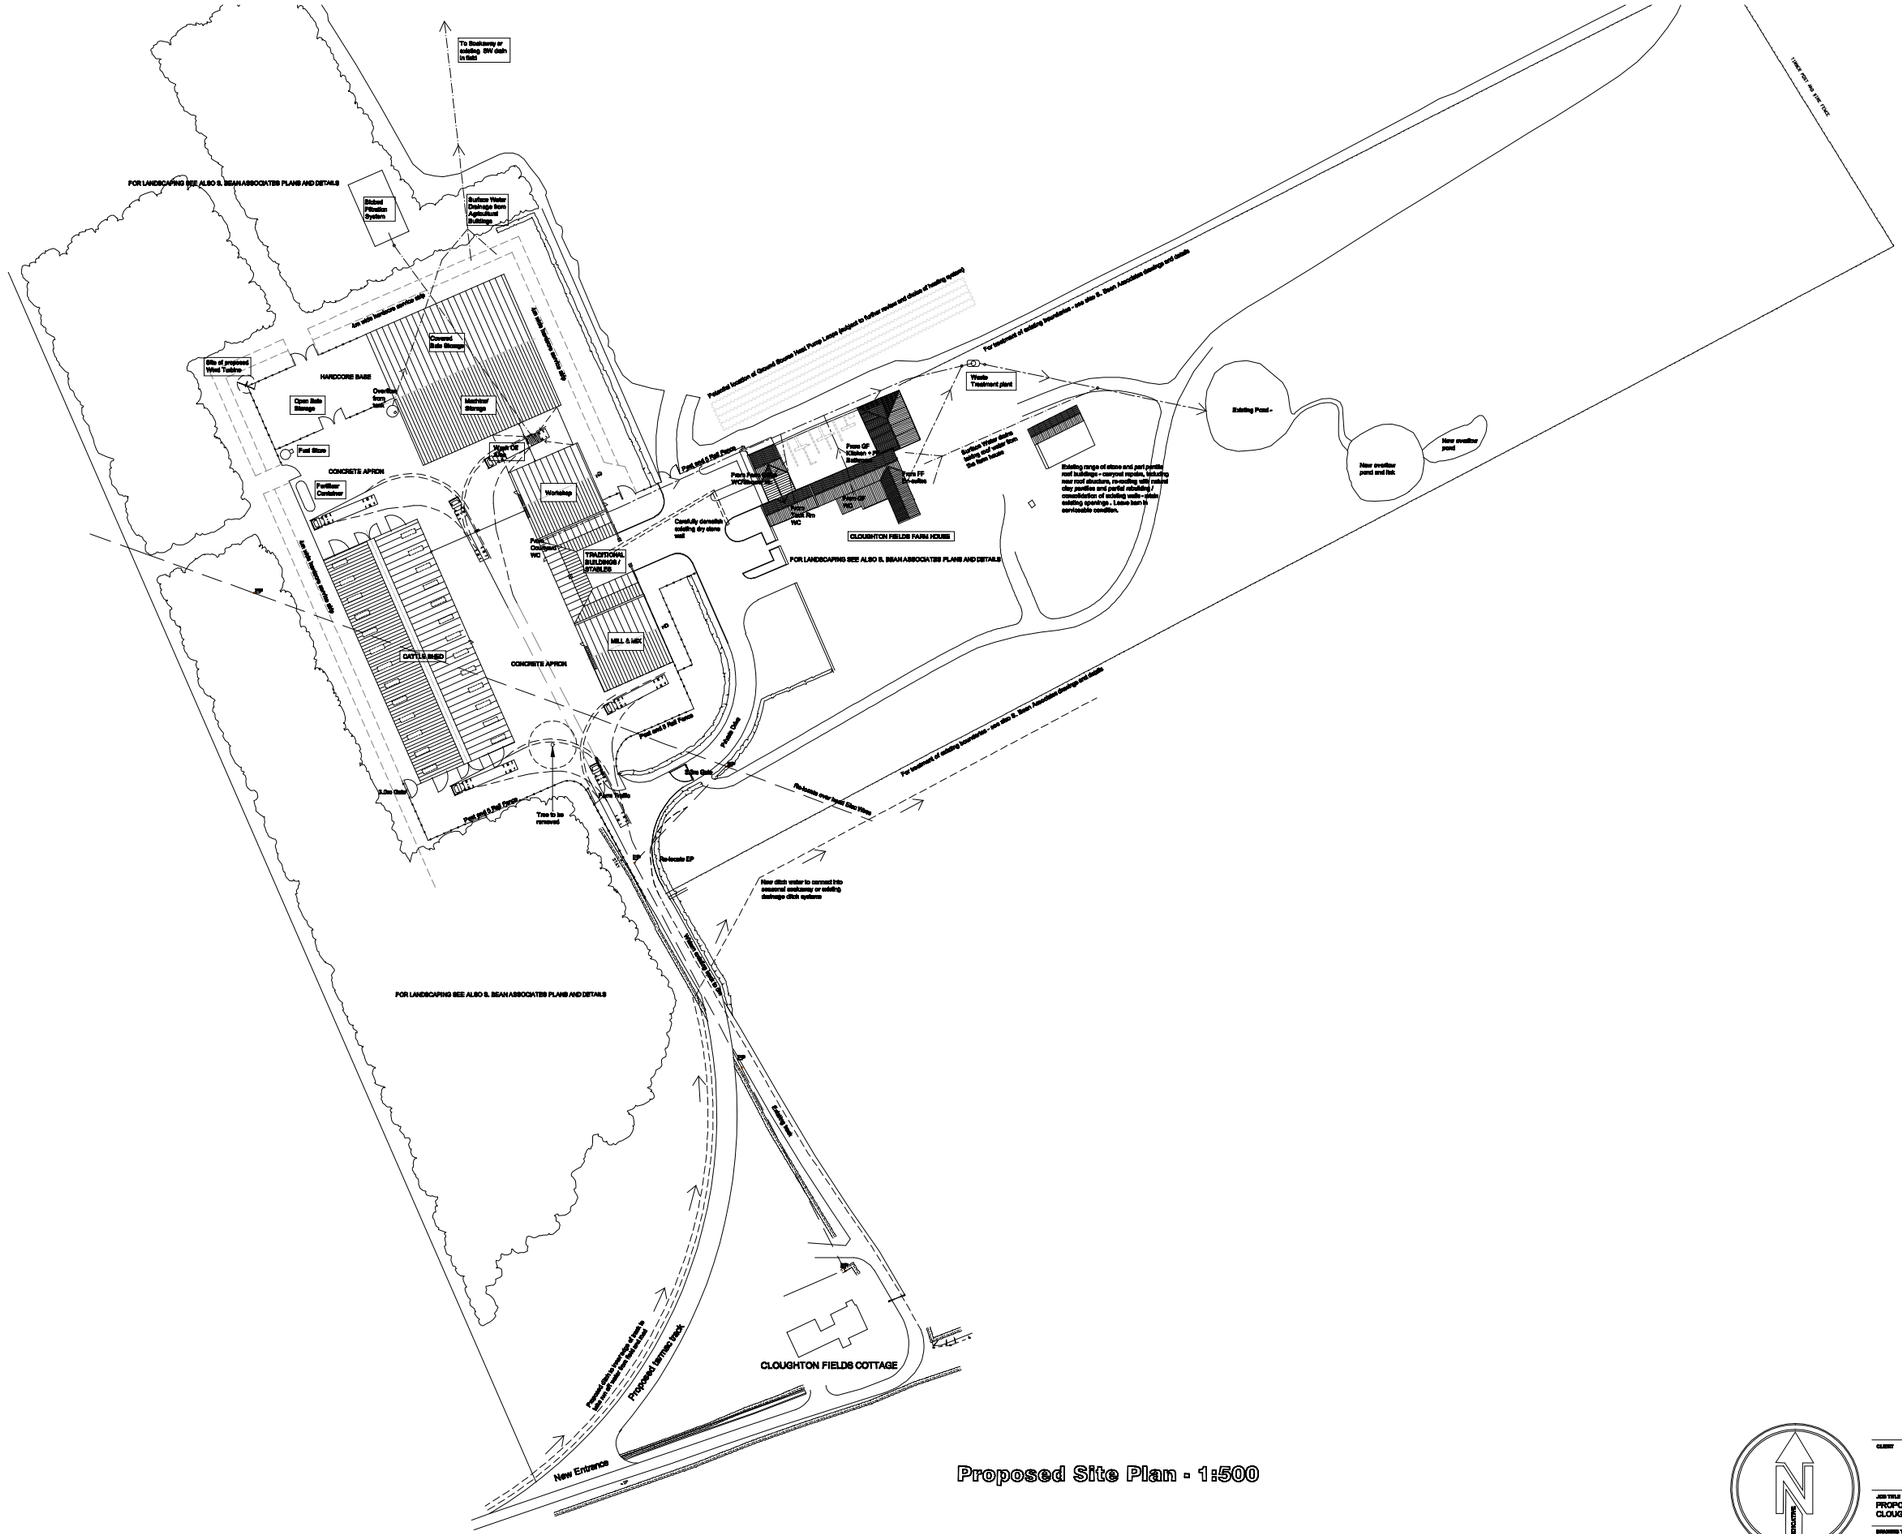

Proposed Site Plan - 1:500

SMITHSGORE

DUCHY of LANCASTER

JOB TITLE: PROPOSED NEW FARM STEADING CLOUGHTON FIELDS FARM, SCARBOROUGH	CLIENT: THE DUCHY OF LANCASTER
DRAWING TITLE: PROPOSED SITE PLAN	SCALE: 1:500 @ A0 · DRAWING NUMBER: 100626904 · REV: -
DRAWING STATUS: PLANNING SUBMISSION	DRAWN: CB · CHECKED: CB · DATE: 8.12.09

46 SOOTHAM · YORK · NORTH YORKSHIRE · YO60 7XZ · TEL: 01904 705200 · FAX: 01904 705201