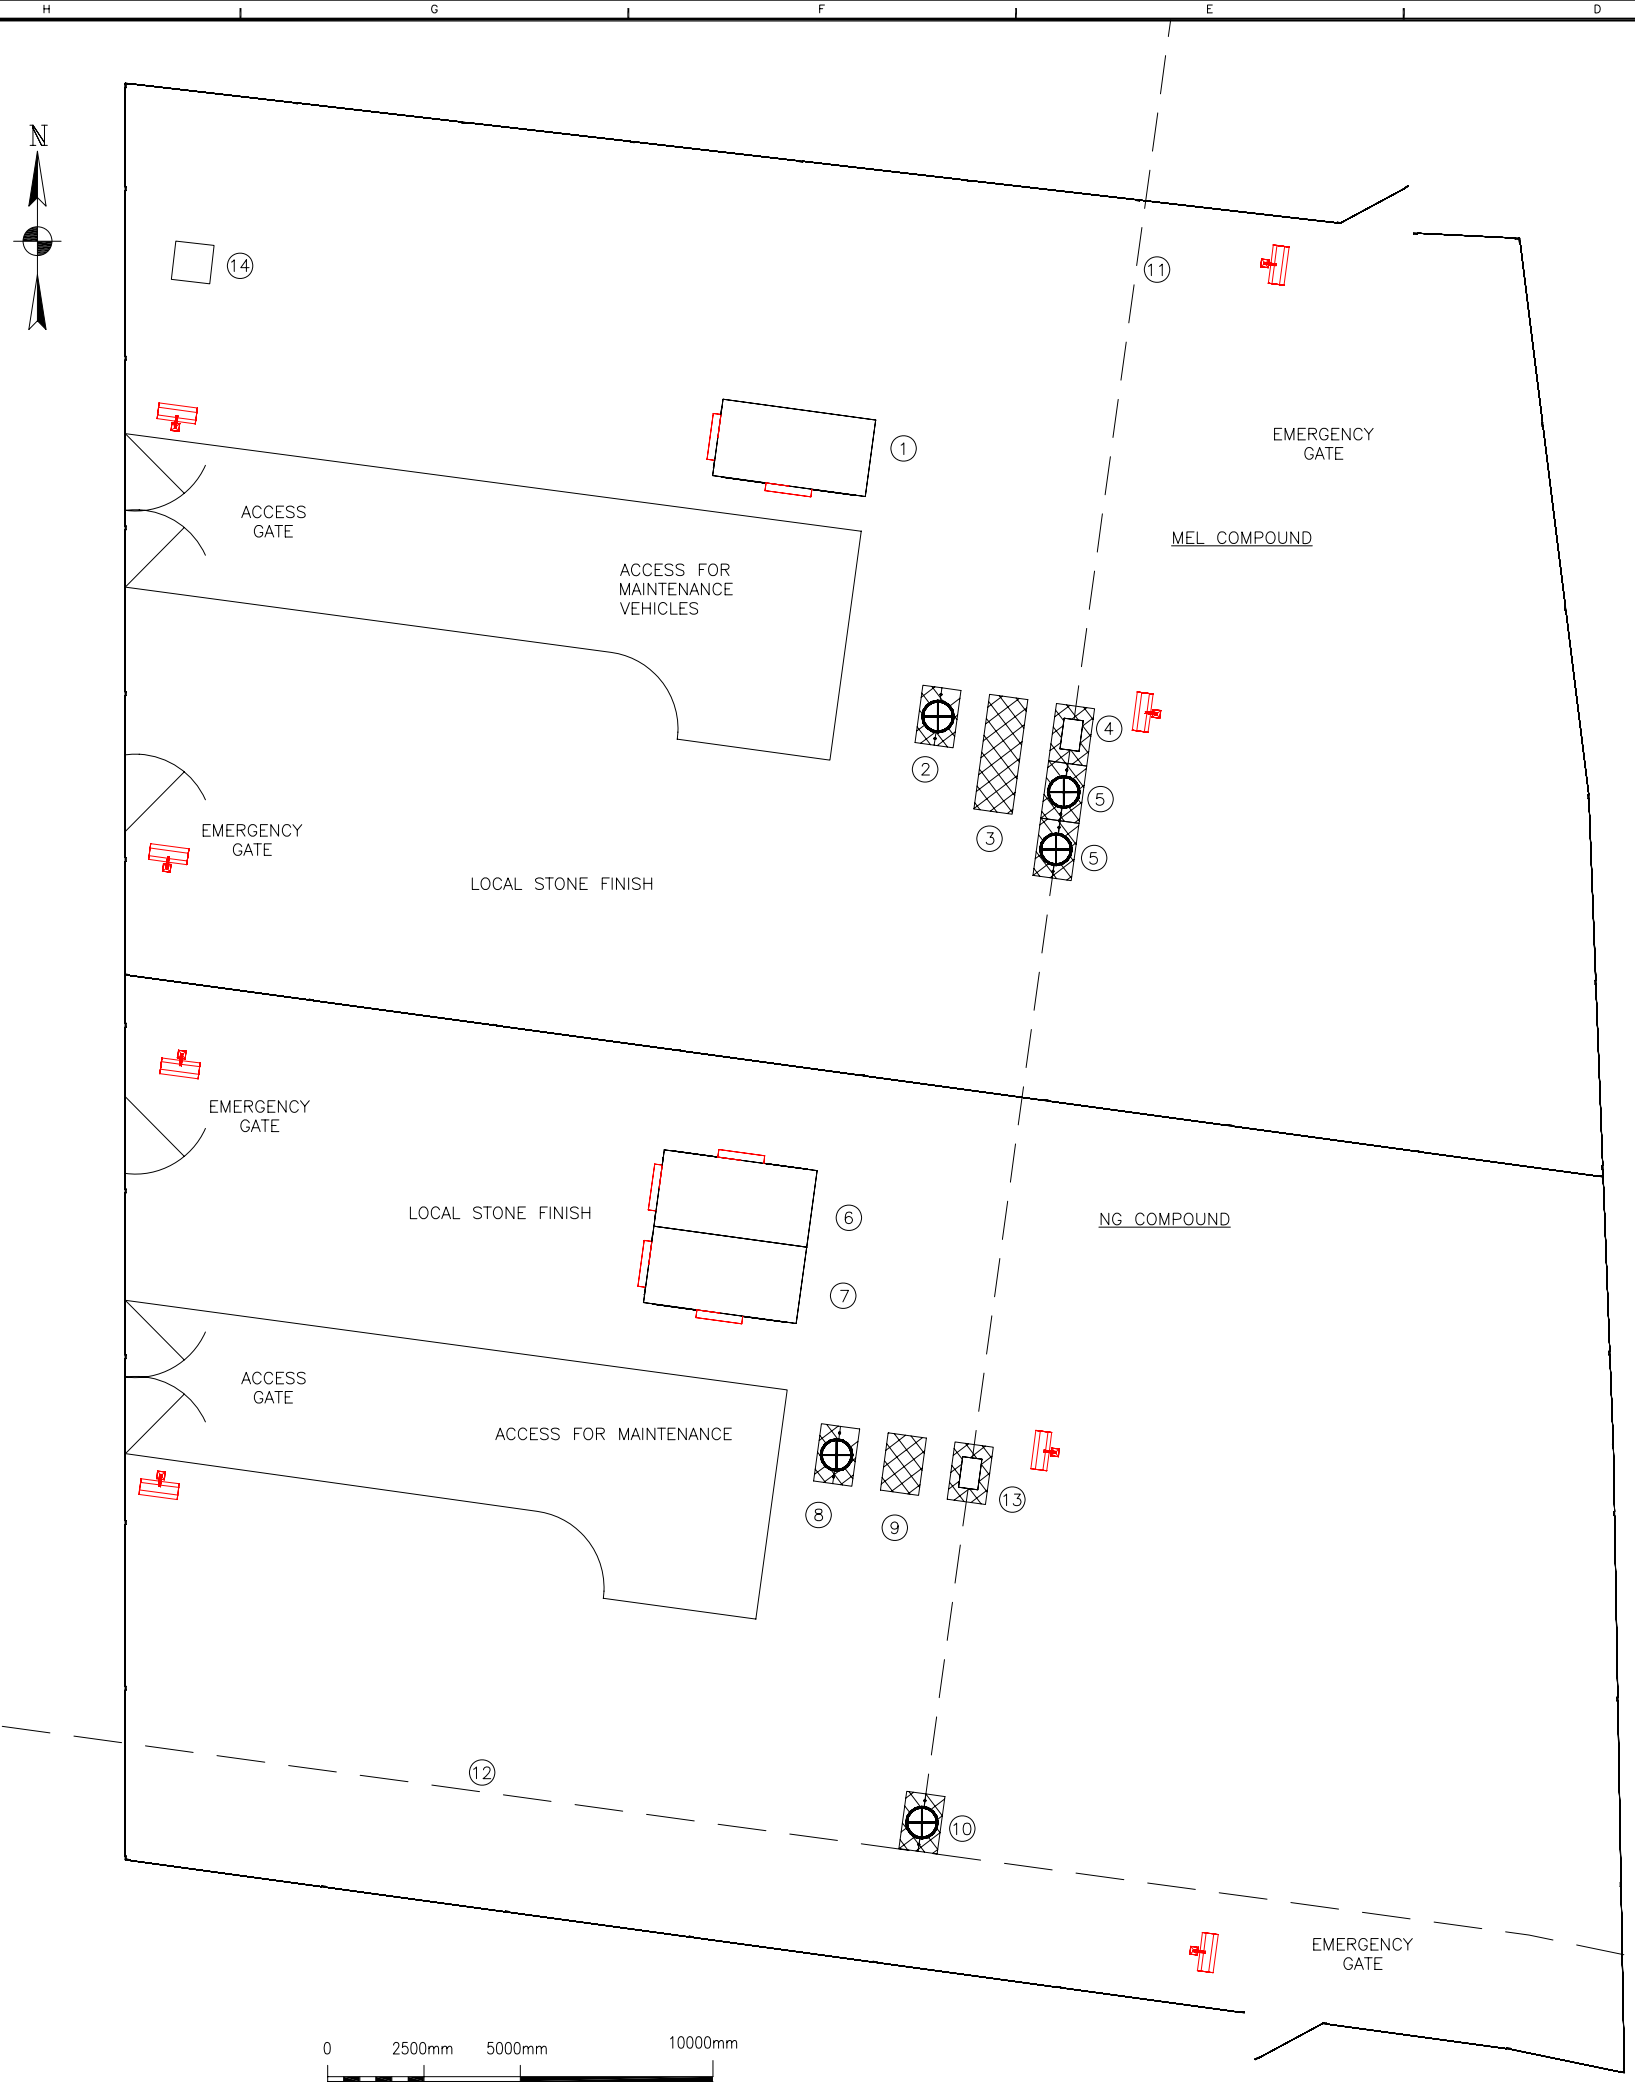

NOTES:

1. REFER TO DRAWING NO. 18761970 FOR GENERAL NOTES AND LEGEND.
2. ALL PIPING AND VALVES ARE TO BE BELOW GROUND.

REFERENCE DRAWINGS:

1. 18761970 – GENERAL NOTES/GLOSSARY SHEET

EQUIPMENT LIST:

ITEM NO.	DESCRIPTION
1	MEL ELECTRICAL AND INSTRUMENTATION ROOM
2	MEL BYPASS VALVE
3	MEL PRESSURISATION BRIDLE
4	MEL ACTUATED VALVE
5	MEL ISOLATION VALVE
6	NG ELECTRICAL AND INSTRUMENTATION ROOM
7	NG ANALYSER HOUSE
8	NG BYPASS VALVE
9	NG PRESSURISATION BRIDLE
10	NG ISOLATION VALVE
11	MEL EXPORT LINE
12	NG BURTON AGNES NO.6 FEEDER
13	NG REMOTE OPERATED VALVE
14	INTERCEPTOR PIT

REV.	DATE	DRN.	CHKD.	APPR.	CLIENT APPR.	DESCRIPTION
1	05/02/10	L.A.R.	N.R.	M.S.		ISSUED FOR PLANNING APPLICATION
0	03/02/10	L.A.R.	N.R.			ISSUED FOR IDC

MOORLAND

	Date	Signature
Drn.	03/02/10	L.AXTEN-RICE
Chkd.	05/02/10	N.REID
Appr.	05/02/10	M.SPREADBURY
Client Appr.		

Title: MOORLAND ENERGY LTD
RYEDALE GAS PROJECT – CONCEPT/PLANNING
ABOVE GROUND INSTALLATION
PLOT PLAN

1

Protech
Land & Marine Project Engineering Ltd.

Drg. No. 18761960–1

Sheet – of –

CAD Reference 18761960

Scale 1:100 @ Size A1

Rev. 1