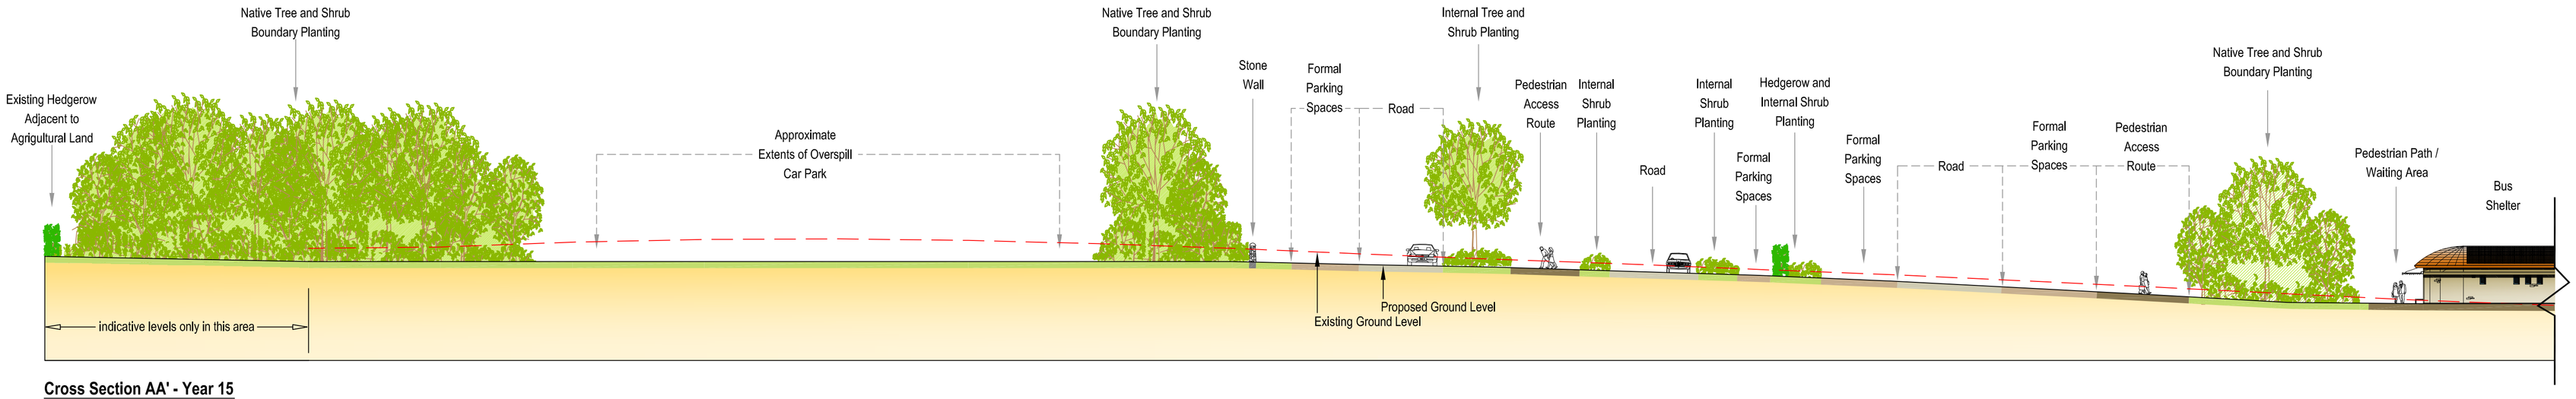

Cross Section AA' - Year 15
Scale 1:250

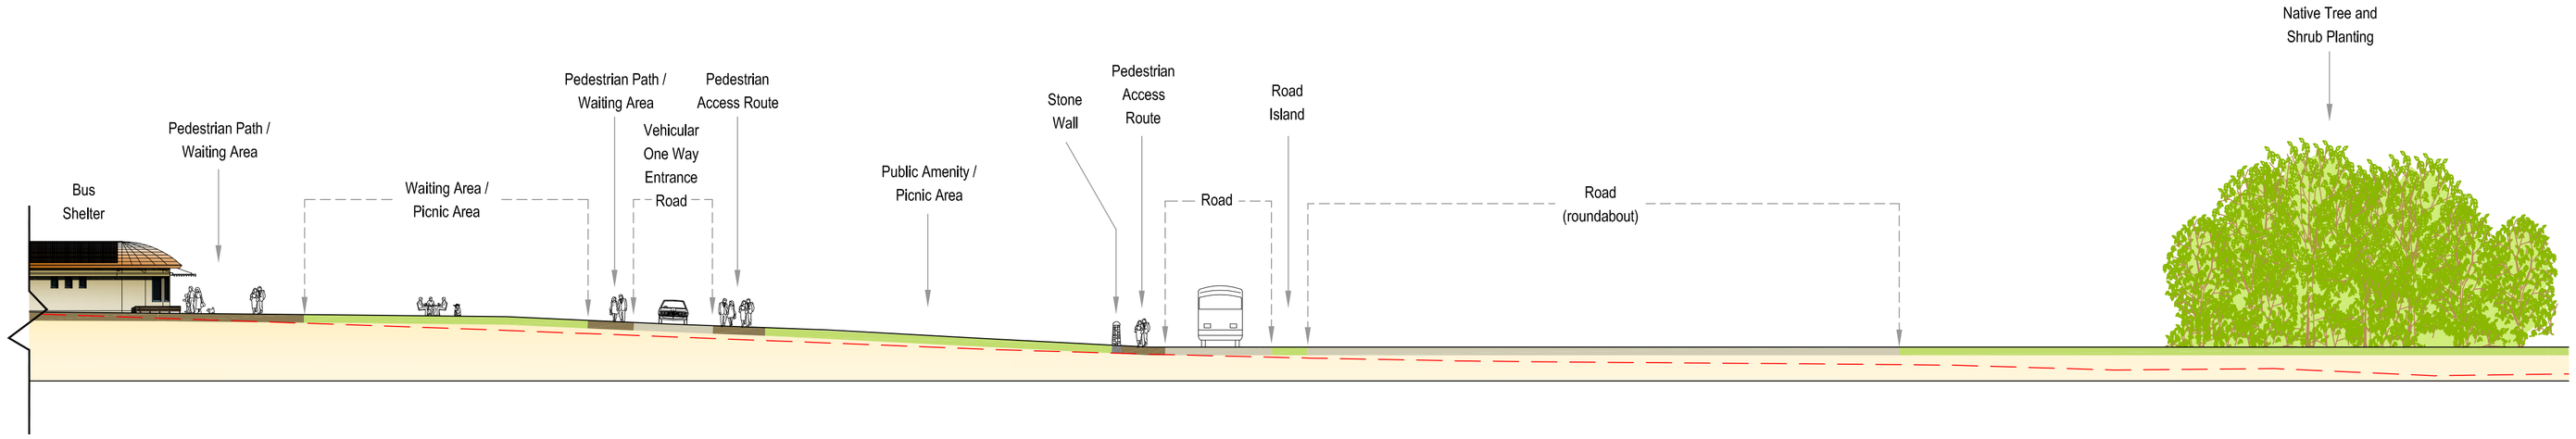

Cross Section AA' - Year 15
Scale 1:250

. . . continued

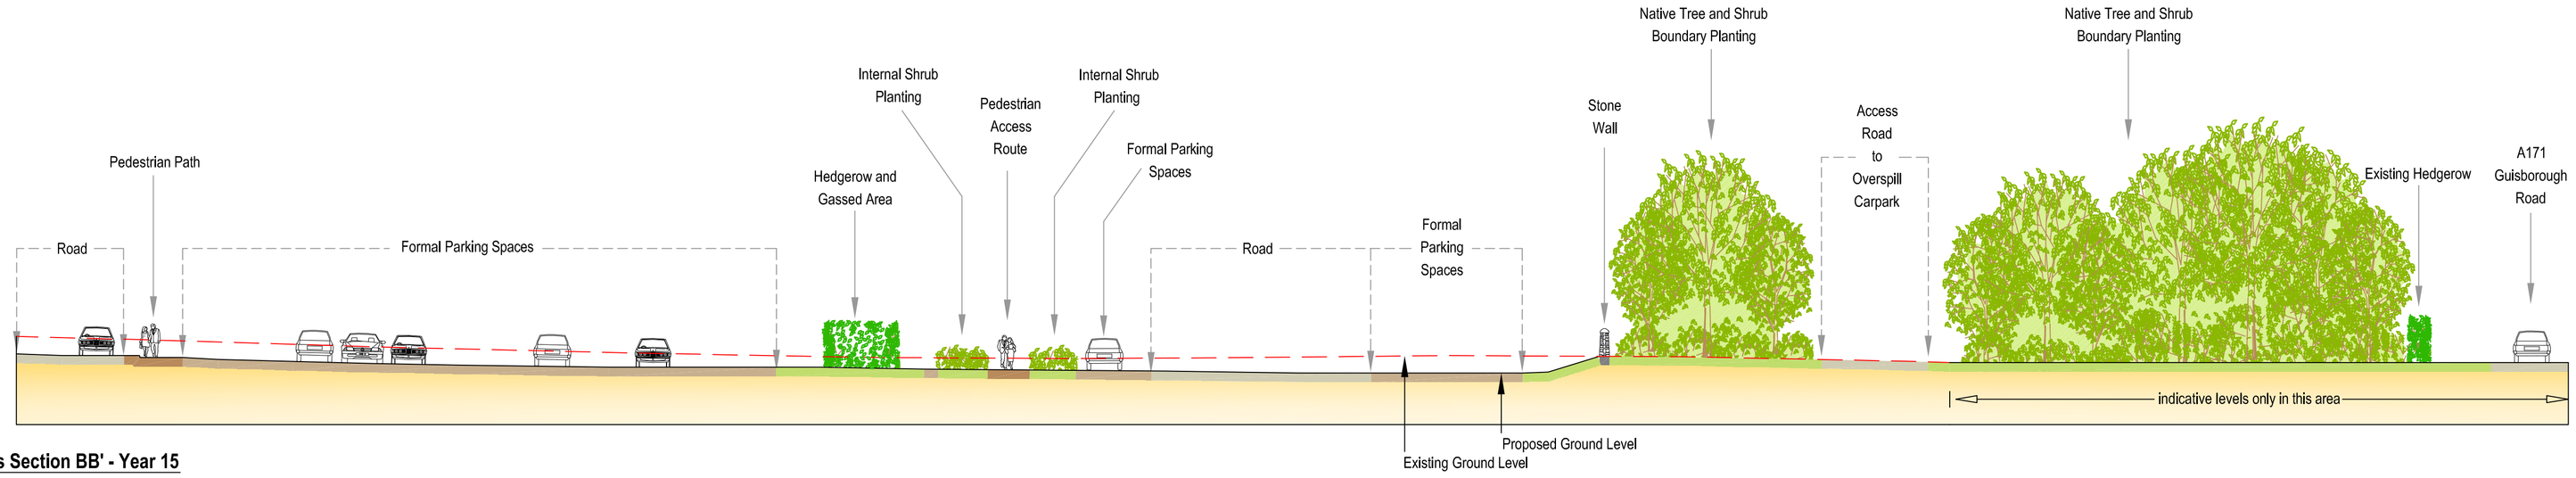

Cross Section BB' - Year 15
Scale 1:200

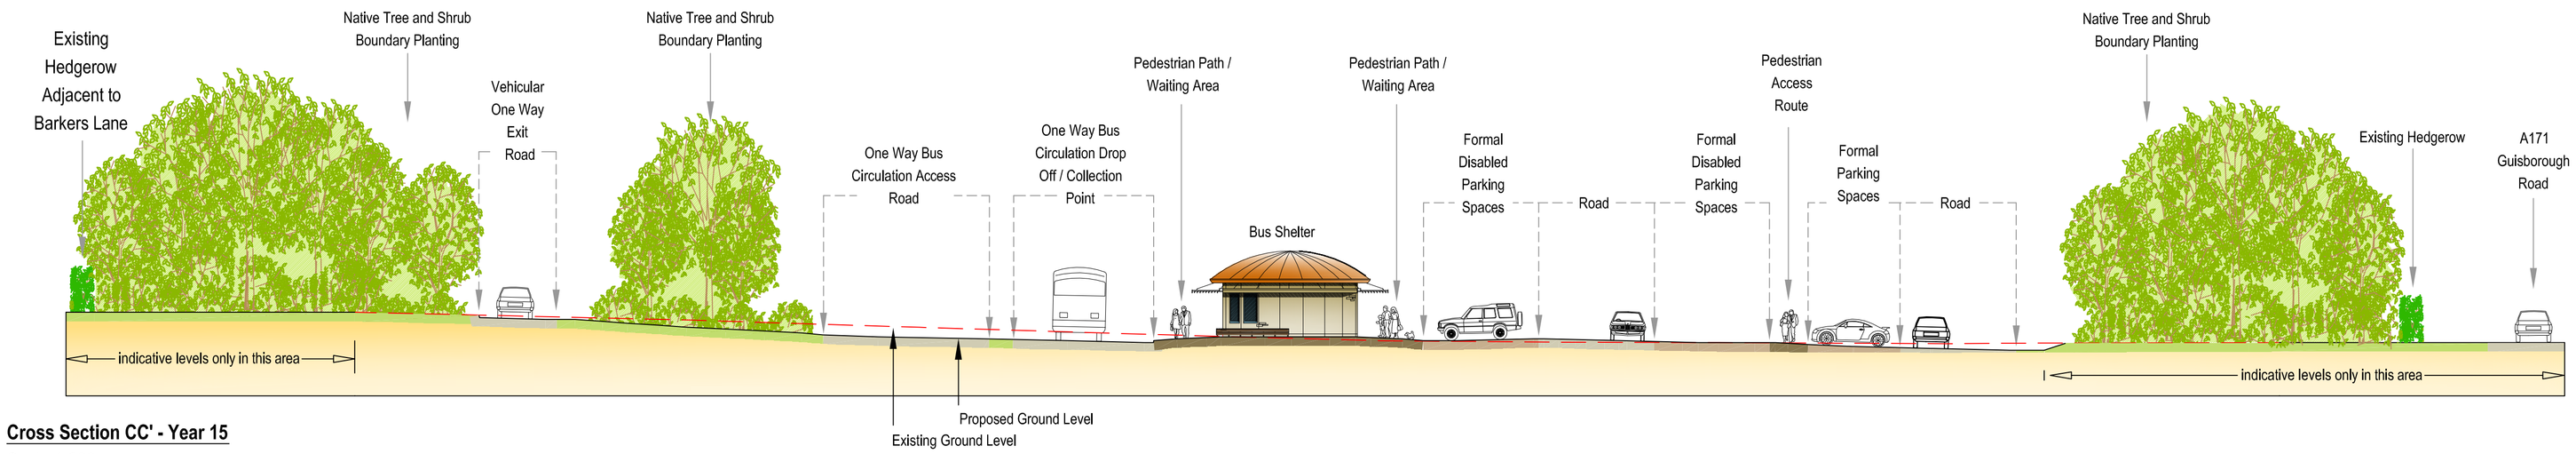

Cross Section CC' - Year 15
Scale 1:200

Note: Please refer to drawing number 08514580139.01 Landscape Masterplan for locations of cross sections

Client
mouchel
Partnering with :-
North Yorkshire County Council

Project
A171 WHITBY PARK AND RIDE FACILITY

Title
PROPOSED CROSS SECTIONS - YEAR 15

Director	Project Manager	Reviewer	Date
RDG	PT	NR	JULY 2008

File No.	Project No.
	08514580139

Scale	Status
AS SHOWN	FOR APPROVAL

Drawing No. **08514580139.03** Rev

Golder Associates
Golder House
Tadcaster Enterprise Park
Station Road
Tadcaster
LS24 9JF
UK
+44 (0)1937 837 800