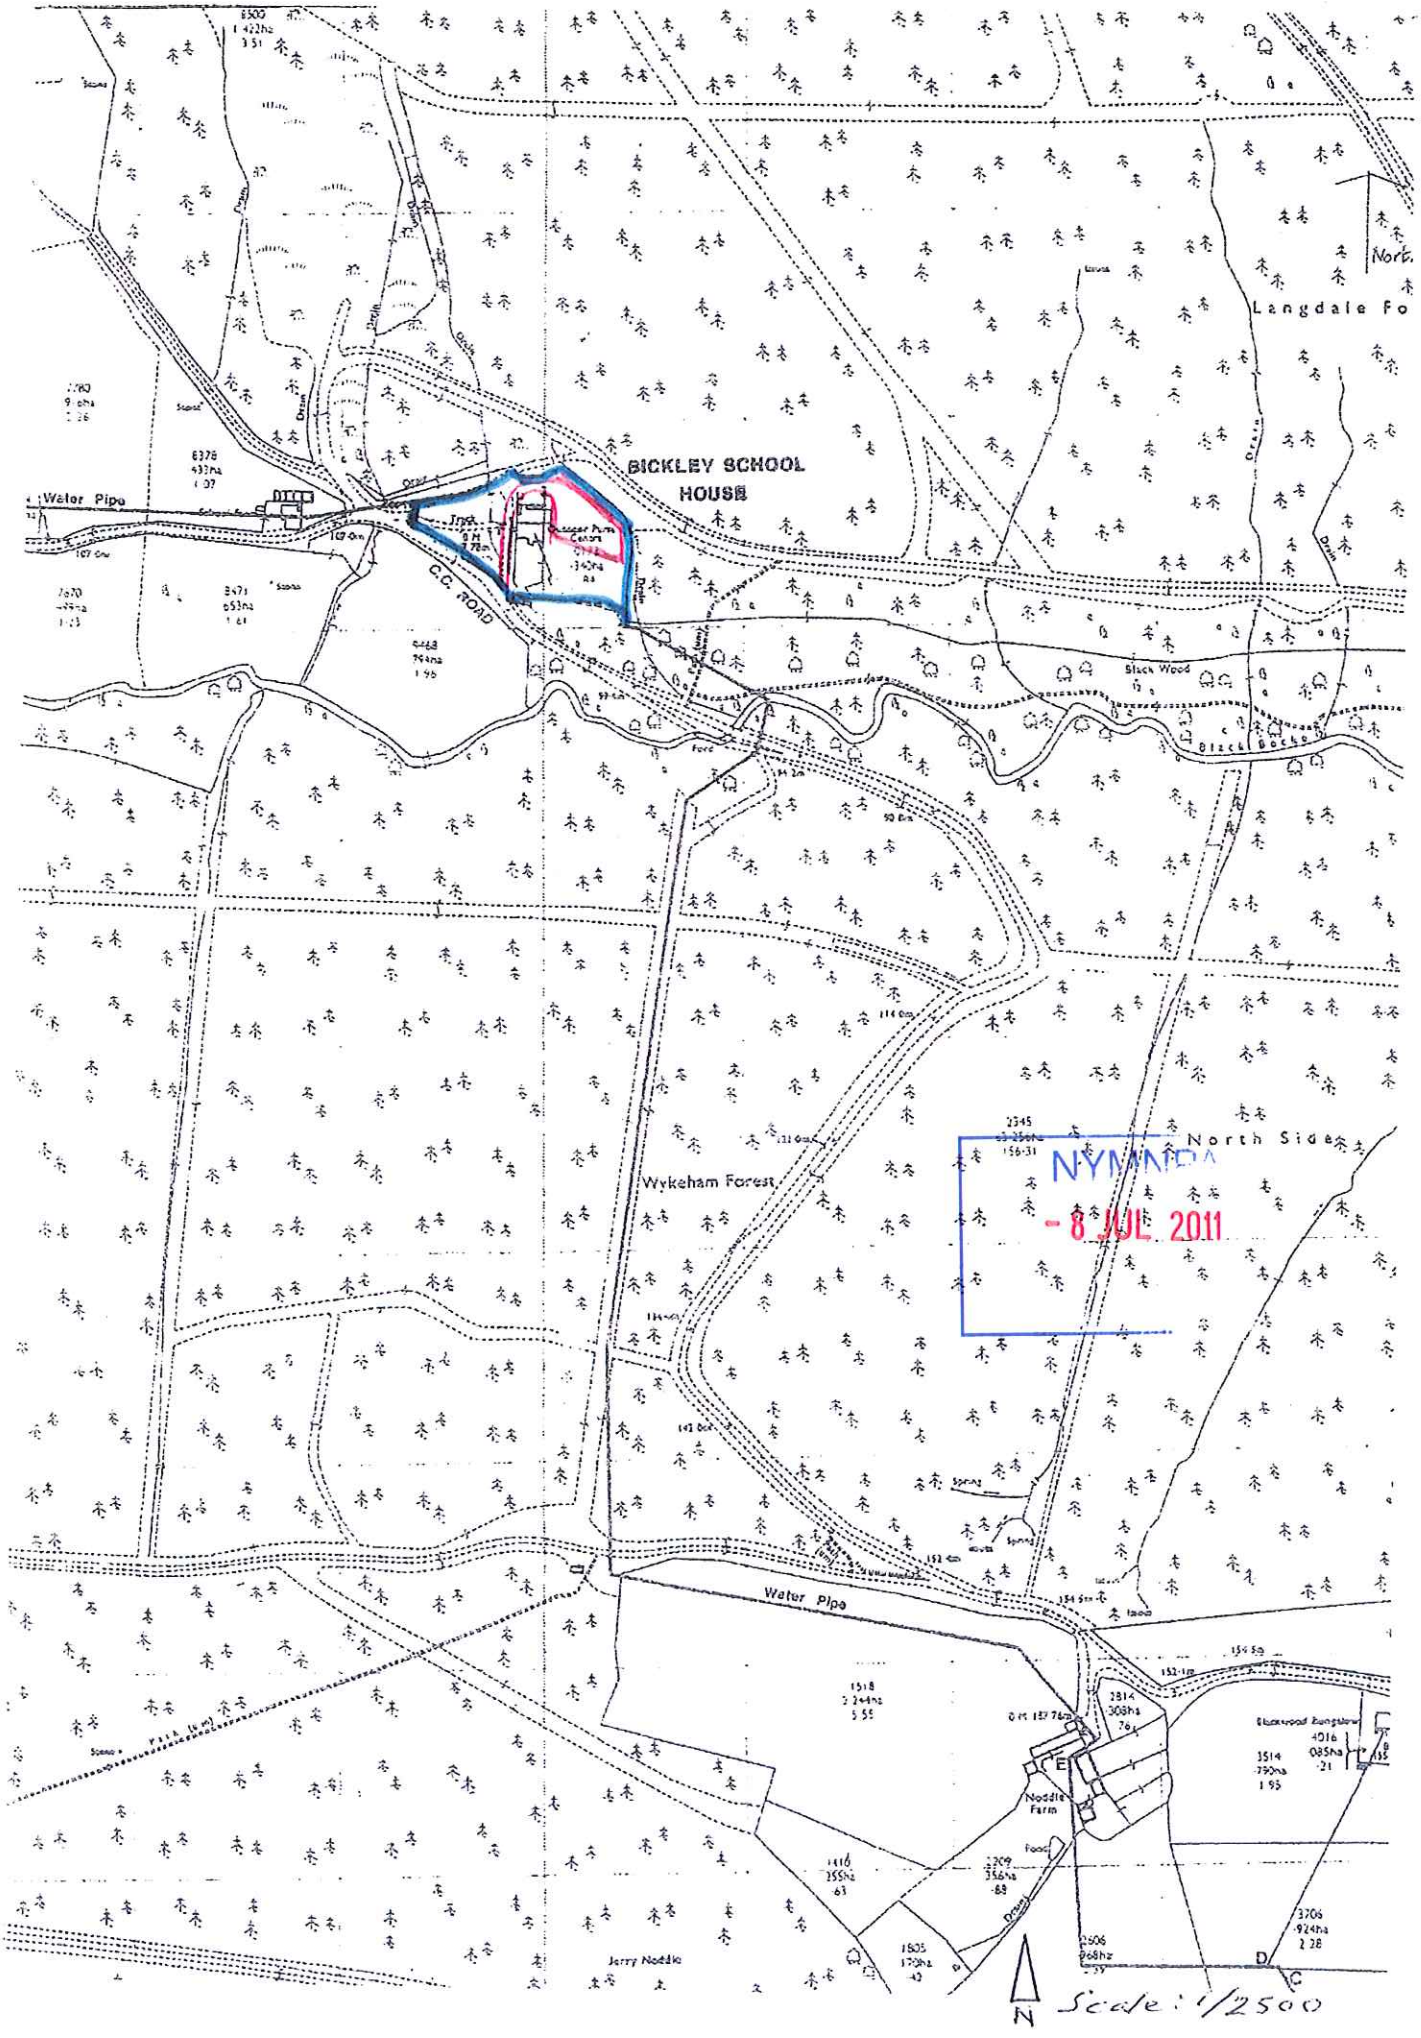
BICKLEY SCHOOL HOUSE
Water Pipe
C.C. ROAD
Black Wood
Wykeham Forest
North Side
Water Pipe
Noddle Farm
Jerry Noddle
Langdale Fo
NYMNDA
- 8 JUL 2011
N
Scale: 1/2500