Notes: DO NOT SCALE FROM THIS DRAWING
ALL DIMENSIONS MUST BE CHECKED ON SITE

NYM / 2011 / 0685 / FL

NYMNPA
10 OCT 2011

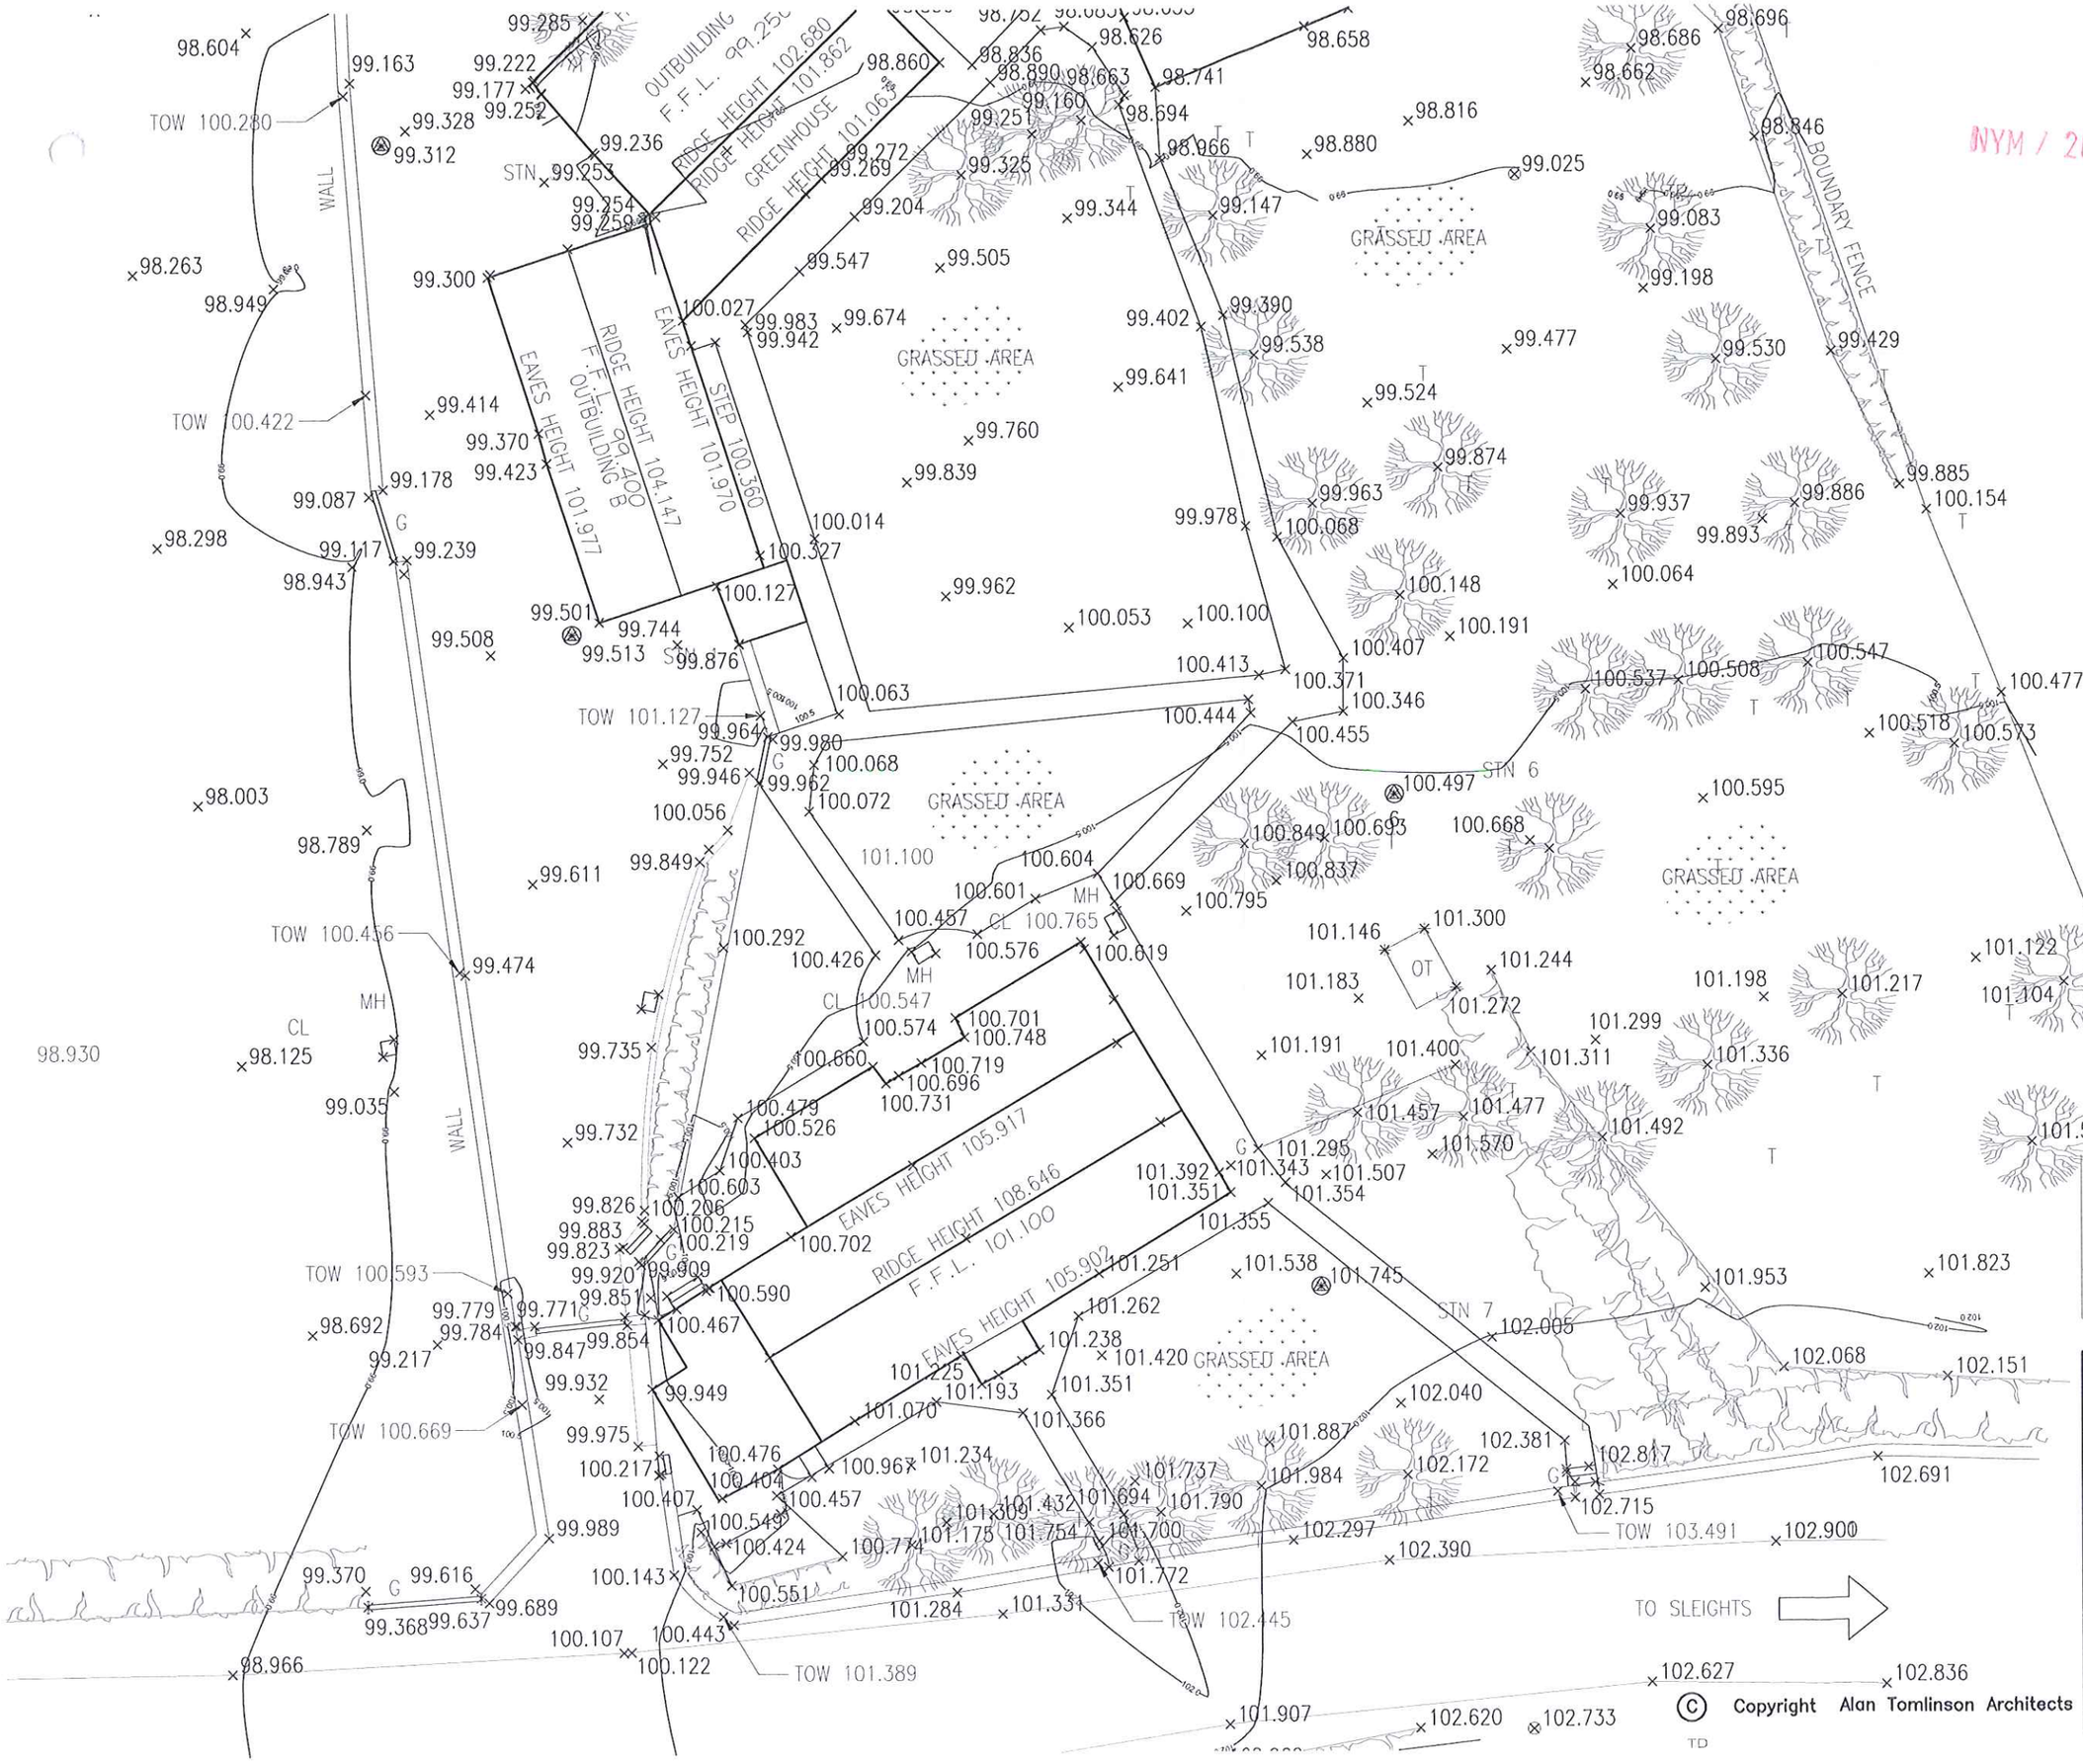

Revision	Details	Date
x	x	x

Project.
Alterations to Hillside Farm, Sleights, North Yorkshire

Drawing.
Existing Site Survey

Date.	Scale.	Project No.	Drawing No.
15/8/11	.	ATA-2009-28	03
Drawn by. AHT	Revision. .	Cad Ref. ATA-2009-28	

Alan Tomlinson Architects
1 Hudsons Yard
Flowergate
Whitby
North Yorkshire YO21 3BG

© Copyright Alan Tomlinson Architects