NYM / 2014 / 0040 / FI

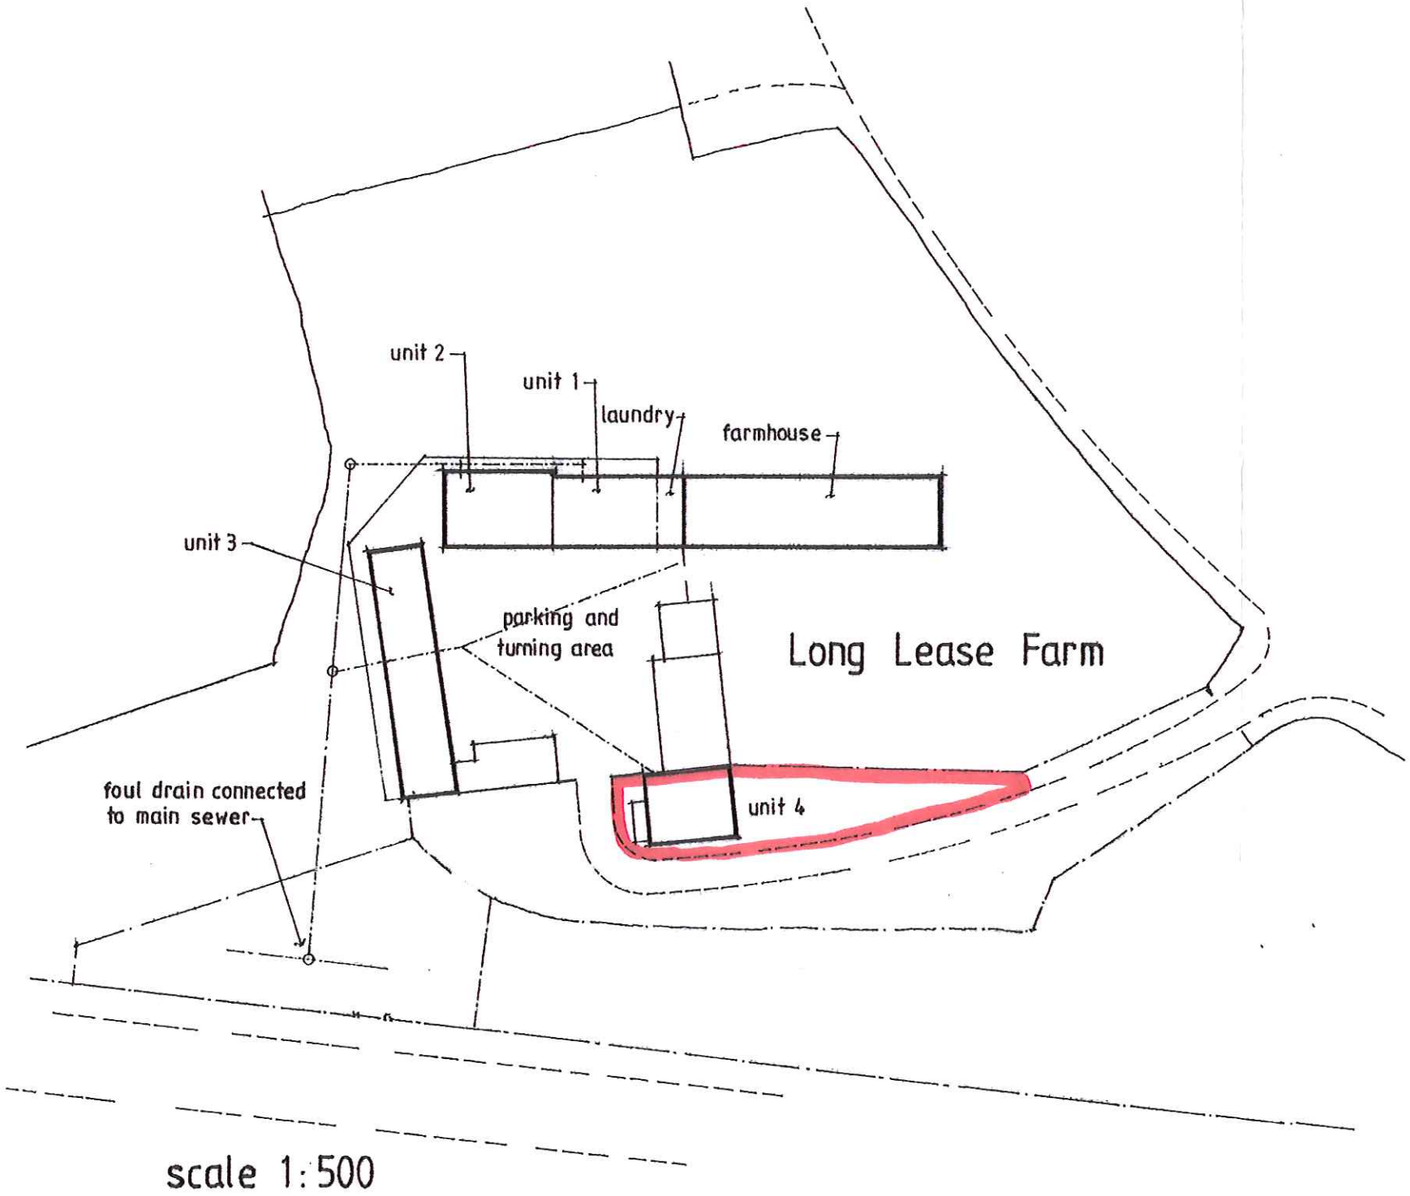

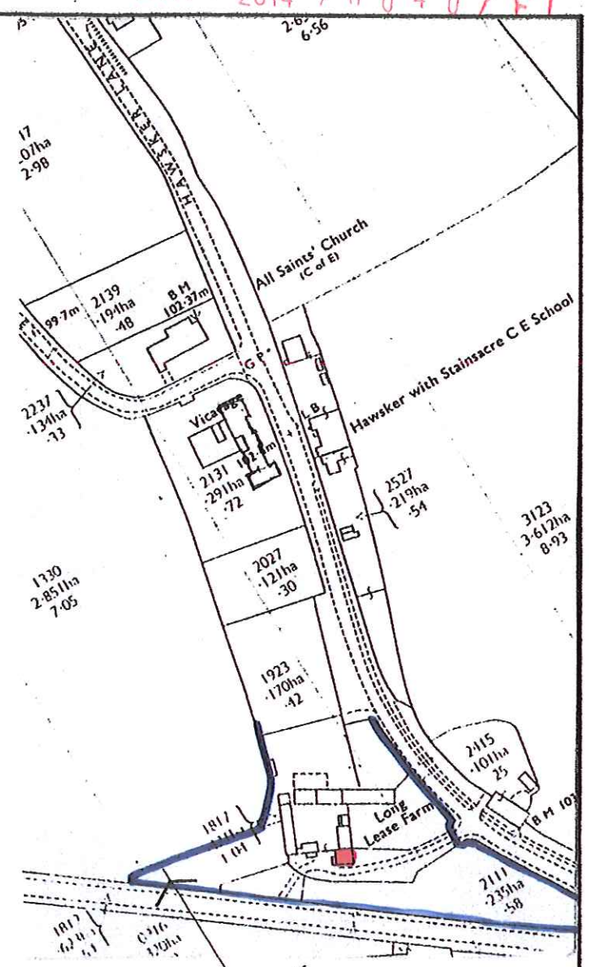

NYMNPA
21 JAN 2014

BELL-SNOXELL ASSOCIATES
CHARTERED SURVEYOR, DESIGN
& PLANNING CONSULTANTS
Barclays Bank House, Baxtergate, Whitby
North Yorks YO21 1BW Tel:01947 820262

Site plan illustrating proposed drainage route and outfall details for conversion of Redundant Barns into holiday-letting units at Long Lease Farm, Hawsker Lane, Hawsker, for Messrs J B & J McNeil.

Dwg No 56/M/11[A] October 2001