NYM / 2014 / D 369 / FL

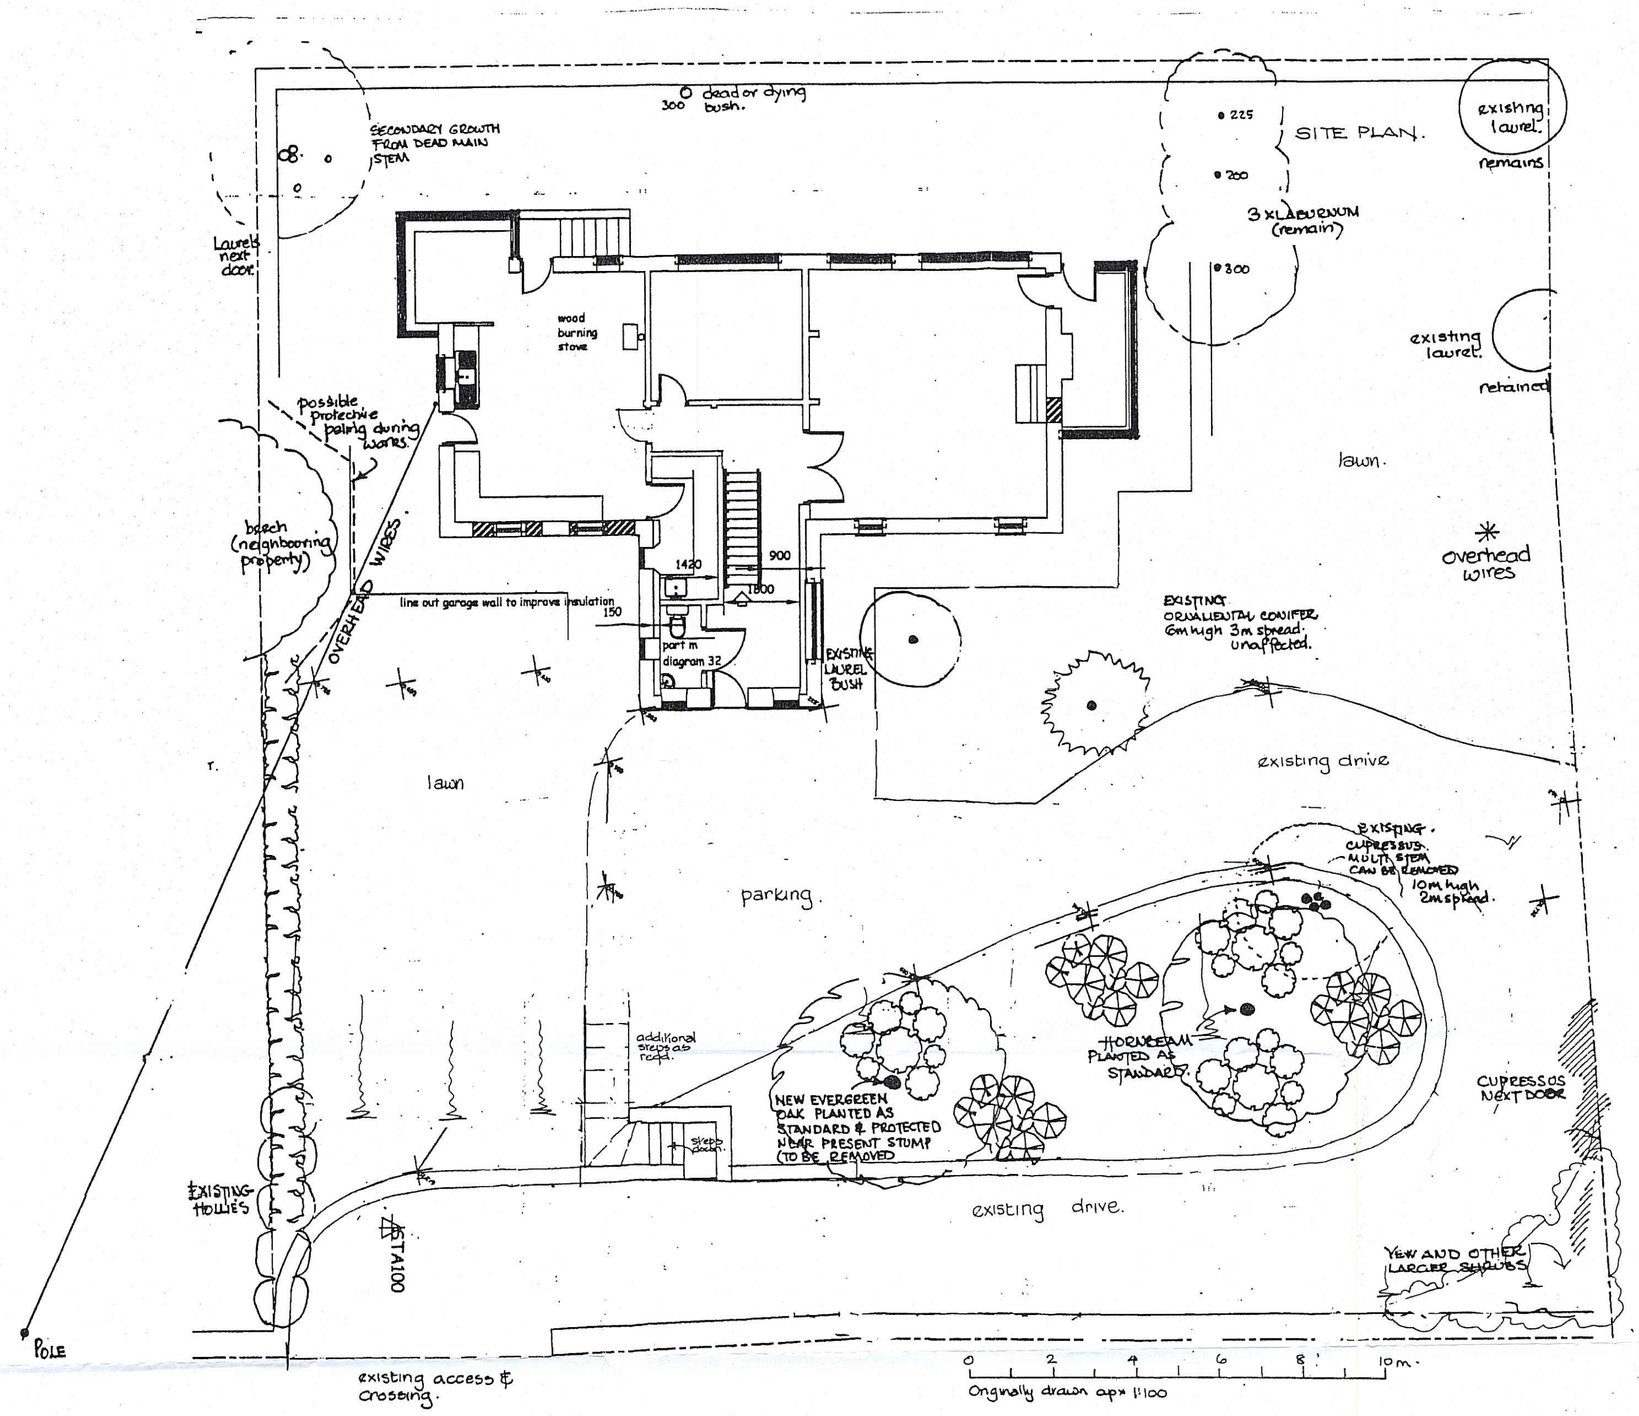

NYMNPA
-3 JUN 2014

No.	Revision	Date

Project PROPOSED GARAGE

Location 7 EGTON ROAD, AISLABY

Client MR T WARD

Drawing SITE LAYOUT SHOWING EXISTING ARRANGEMENTS

date NOV 09	drawing no. 5
scale 1:100 APX	project no. W066/1
drawn PA, MT	revision
checked	

Malcolm Tempest Ltd.
Architecture, Planning & Design
HIGH PARKS, NEWTON-LE-WILLOWS
BEDALE, NORTH YORKSHIRE, DL8 1TP