NYM / 2014 / 0858 / FL

NYMNPA
22 DEC 2014

NOTE:
ADDITIONAL INTERNAL STEELWORK
BRACING WILL BE REQUIRED

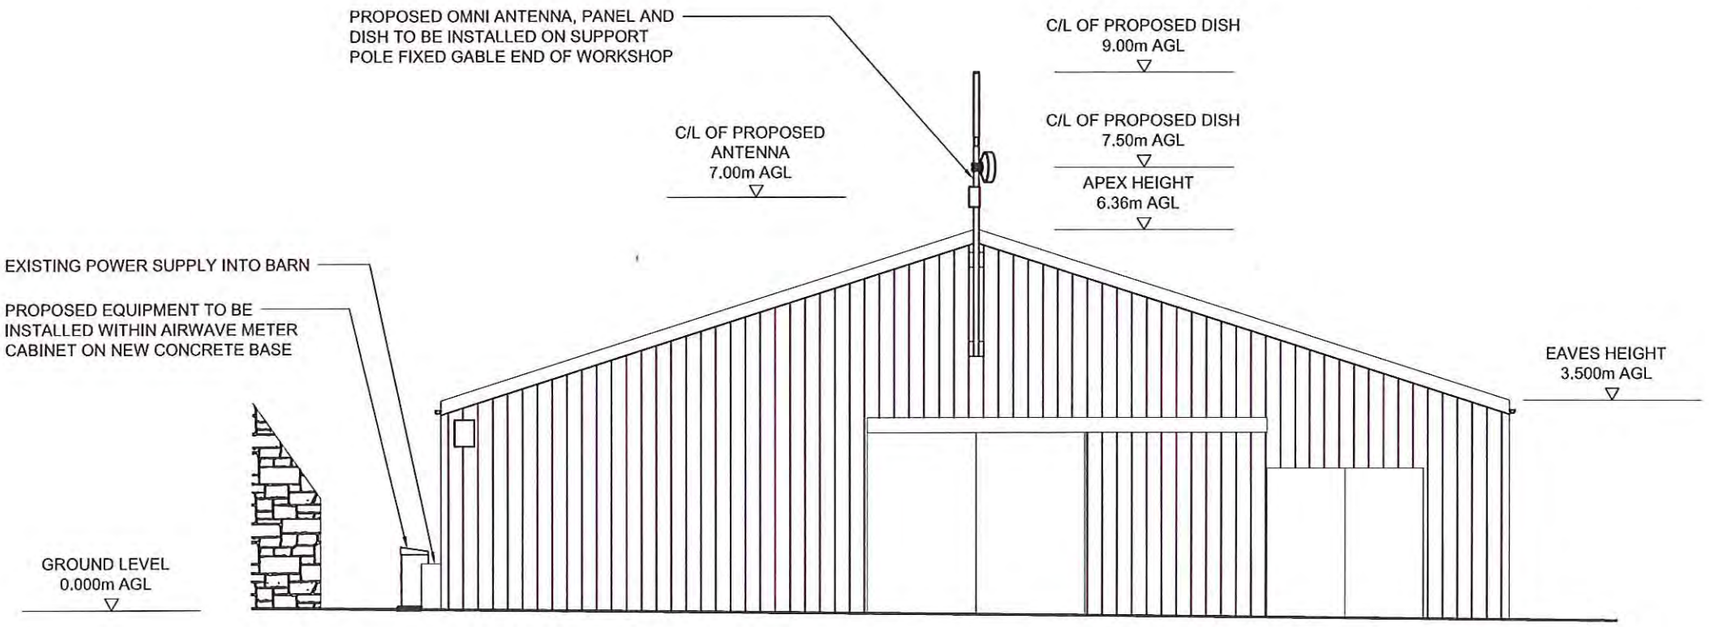

PROPOSED NORTH ELEVATION

(SCALE 1:100)

The design of this site is in accordance with the following design documentation:

Radio Base Station Design Guide & Specification - Issue Date 03.02.06
Technical Guidance Notes - TGN 0092 to TGN 0124 inclusive.

NOTE: ORIGINAL DRAWING SIZE A3

NOTES

1. This drawing to be read in conjunction with EV004a Series drawings and standard Airwave drawings.

2. All dimensions are in mm unless otherwise stated.

Proposed Airwave Antenna / Dish Schedule

Antenna Configuration - N/A

Duplexer Required - N

Antenna/ Dish Ref.	Antenna Type	Size (mm)	Height c/l A.G.L. (m)	Antenna Bearing	Cable Type	Cable Length (m)
A1	OMNI ANTENNA	1000	9.00m	OMNI	LDF 4-50A	17m
A2	PANEL AC WIFI	400	7.00m	10°	LDF 4-50A	15m
D1	DISH	500	7.50m	251°	LDF 4-50A	16m

Rev	Date	Amendments	Drawn By	Approved By
A	11.12.14	PLANNING ISSUE	DB	RM

heyrod
communicating excellence
Thornley House,
Overens Street,
Oldham,
OL4 1LA

AIRWAVE
Airwave Solutions Ltd
Charter Court, 50 Windsor Rd, Slough, Berkshire. SL1 2EJ.

Job Title
KIRKDALE BARN, EGTON
NORTH YORKSHIRE,
YO21 1UT

Drawing Title
PLANNING
PROPOSED ELEVATION
SHEET 03

Scale	Consultant reference	
AS SHOWN@A3	-	
Drawn by: DB	Checked by: RM	Approved by: RM
Date Drawn: 11.12.14	Date Checked: 11.12.14	Date Approved: 11.12.14

Drawing No. EV004a-GA-03