Do not scale from this drawing.

The drawing was prepared by AJB Woodworking Ltd. The copyright in the design and drawing belongs to AJB Woodworking Ltd. Duplication of this drawing and the design cannot be made without prior written consent from AJB Woodworking Ltd.

© 2008 AJB Woodworking Ltd

A

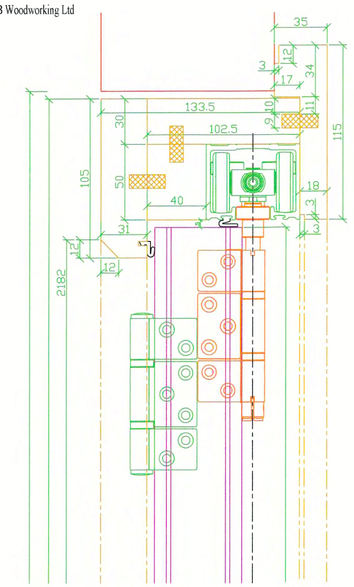

Section through Head
Scale 1:2

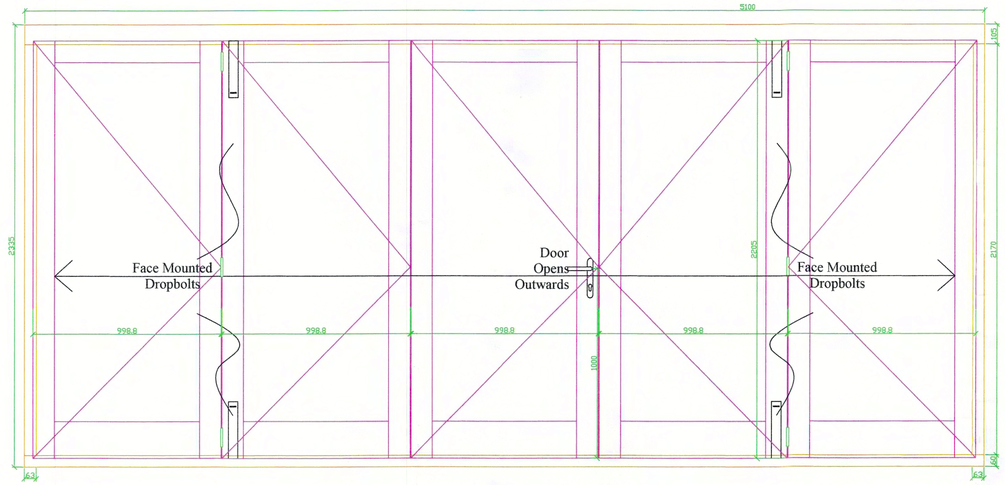

Internal Elevation - Scale 1:16

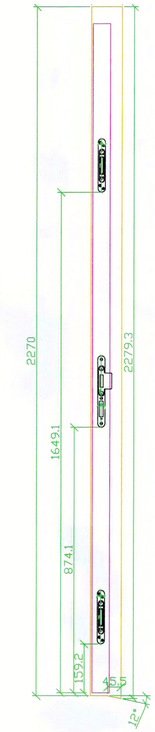

Jamb Cuts
Scale 1:10

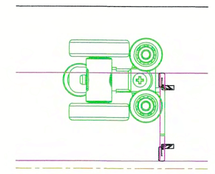

Intermediate Carrier Detail
Scale 1:2

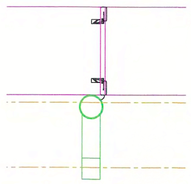

Handle Pull Detail
Scale 1:2

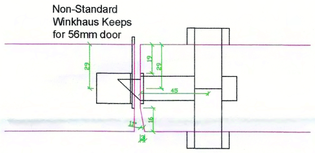

Lock Detail
Scale 1:2

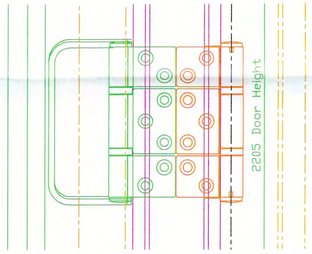

Section through Handle Pull
Scale 1:2

Door Clearances;
Frame Jamb to Door Stile - 7mm
Frame Head to Door T.Rail - 5mm
Frame Cill to Door B.Rail - 10mm
Door Stile to Door Stile - 4mm

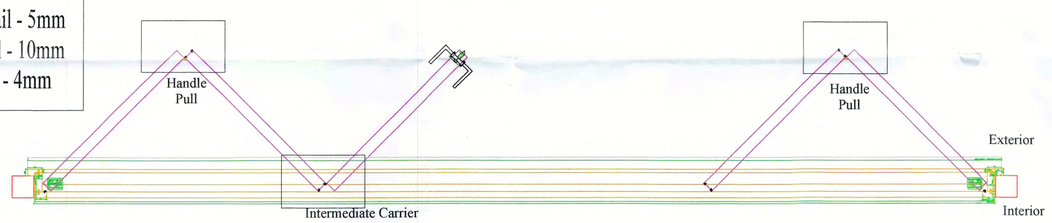

Plan View - Scale 1:16

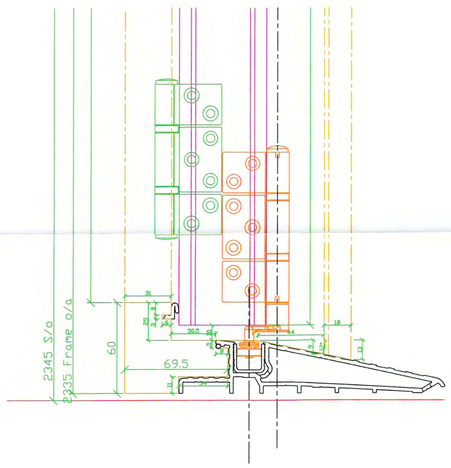

Section through Cill
Scale 1:2

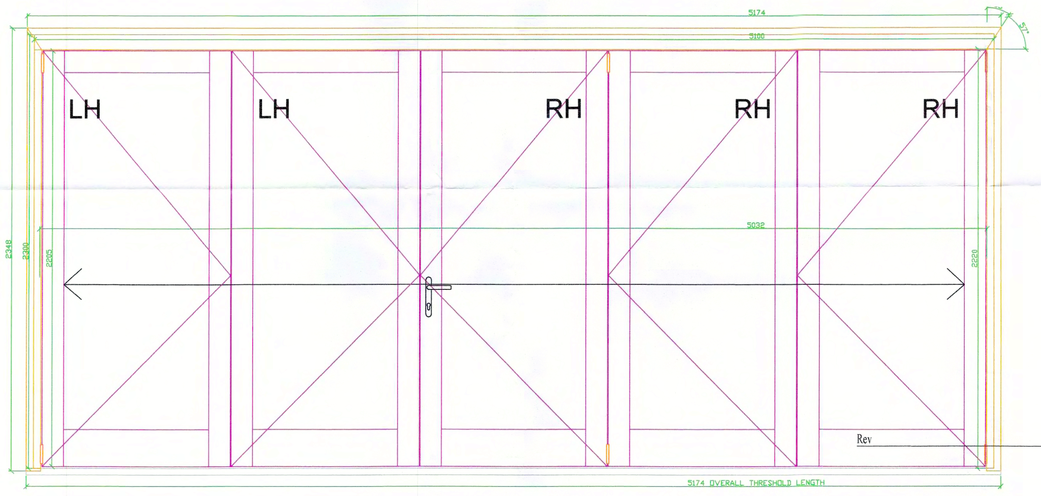

External Elevation - Scale 1:16

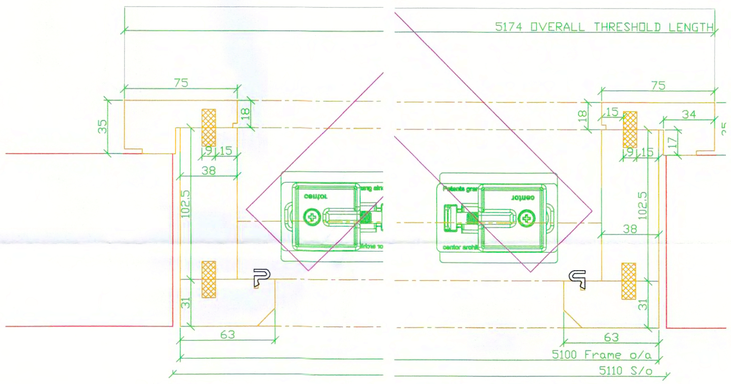

Section through LH Jamb
Scale 1:2

Section through RH Jamb
Scale 1:2

NYMNPA
02 JUL 2017

Rev	By	Date

CLIENT: Oakwrights

PROJECT:

ADDRESS:

TITLE: Section & Elevation Details

PURPOSE OF ISSUE: For Manufacture

SCALE	D	C	DATE
1:2, 1:10 & 1:16 @ A1	MB		07.03.16

JOB NO.	DRAWING No.	REVISION
208255	M 01	/

AJB WOODWORKING LIMITED
49 KENILWORTH DR
GADBY IND ESTATE
LEICESTER
LE2 9LT