NYM/2008/0798/FL

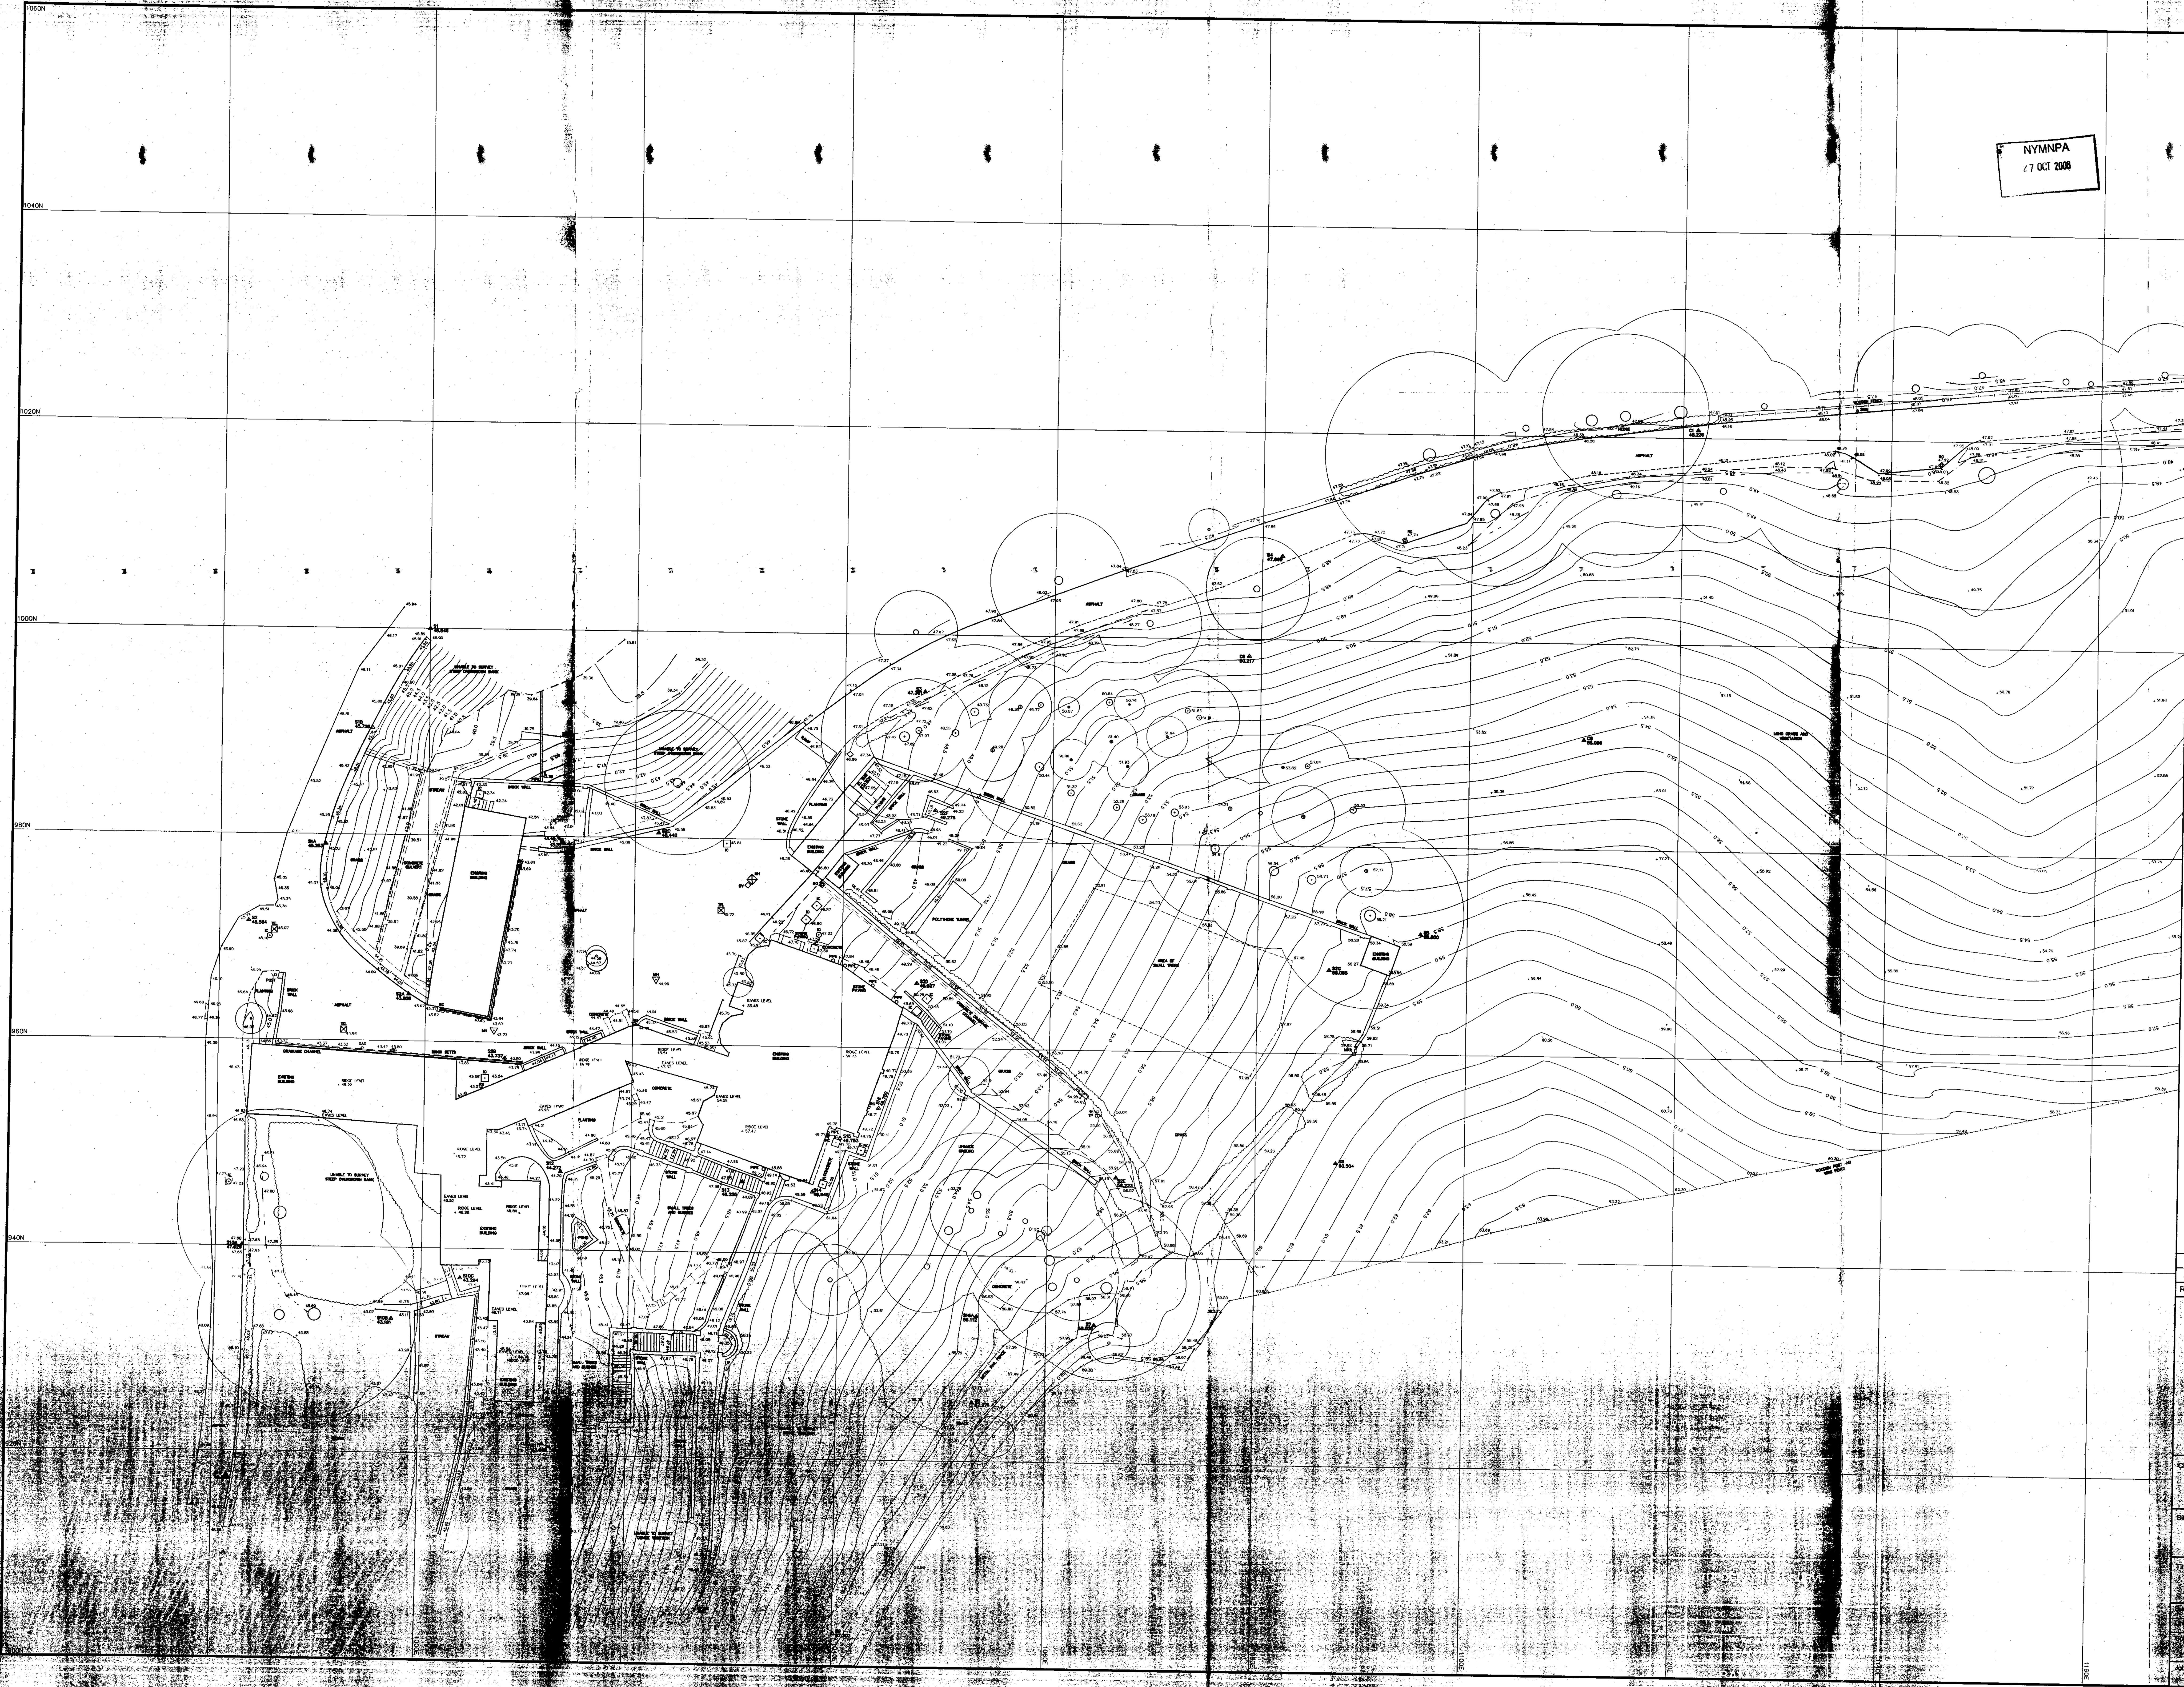

Notes
This drawing and the information contained therein is issued in confidence and is the copyright of Met Surveys Limited. Disclosure of this information to Third Parties and unauthorised copying or replication of this data without approval is forbidden.

THE SURVEY ASSOCIATION

Approximate Direction of North

Grid - Local Grid
Datum - Related to Ordnance Survey benchmark. Located on NE corner of Raithwaite Hall

Value = 50.24 m A.O.D

Note:- Additional work to previous survey, BAM135

LAYOUT KEY

BAM146_2DT(2)
BAM146_2DT(1)
BAM146_2DT(3)

KEY

AIR VALVE	AV
BENCH MARK	BM
BIN	BIN
BOLLARD	BOL
BORE HOLE	BH
BRITISH TELECOM COVER	BT
BUS STOP	BUS
CABLE TV COVER	CATV
CABLE TV SUPPLY	CA
COLUMN	COL
EARTHING POINT	ER
ELECTRICITY COVER	ELEC
ELECTRICITY POLE	EP
FIRE HYDRANT	FH
GAS VALVE	GAS
GATE	
INSPECTION COVER (CIRCULAR)	IC
INSPECTION COVER (RECTANGULAR)	IC
KERB OUTLET	KO
LAMP POST	LP
MANHOLE (CIRCULAR)	MH
MANHOLE (RECTANGULAR)	MH
MANHOLE (TRIANGULAR)	MH
MARKER POST	MKR
PEG	PEG
PIPE	PIPE
POST	POST
ROAD GULLY	RG
RODDING EYE	RE
SIGN POST	SIGN
TELECOM COVER	TEL
TELEGRAPH POLE	TP
THRESHOLD LEVEL	THL
TRAFFIC LIGHT	TL
TRIAL PIT	PIT
WASH OUT	WO
WATER METER	WM
WATER STOP COCK	SC
WATER STOP VALVE	SV
UNABLE TO RAISE	UTR
UNABLE TO MEASURE	UTM

Rev	Date	Drawn	Description	Ch'k'd
-	-/-/-	-	-	-

Met SURVEYS

Met Surveys Ltd
Southgate House
Pontefract Road
Stourton, Leeds
West Yorkshire
LS10 1SW

T: +44 (0) 113 200 8500
F: +44 (0) 113 200 8501
E: admin@metsurveys.com
W: www.metsurveys.com

Client: DAVID R BAMFORD

Site: RAITHEWAITE ESTATE, SANDSEND WHITBY

Title: TOPOGRAPHICAL SURVEY

Surveyed: CC SC | Drawn: MT | Checked: CC | Date: 22/02/2007

Scale: 1:200 | Sheet 1 (Of Sheet) | DWG No (Layout No.): BAM146_2DT (1) | Status: FINAL

Job No: BAM146 | Rev: 0