Based upon an Ordnance Survey map with the permission of the Controller of Her Majesty's Stationery Office. Crown copyright reserved. Licence No. AL 100017812

0 100 200 300m
APPROXIMATE SCALE

14°

Access track cut through embankment

Old railway bridge (under track)

Made Ground (Embankment)

Access track cut through embankment

Embankment

Proposed Hurrell Lane Site

Enlarged Area

Access track cut through embankment

Old railway bridge (under track)

Access track cut through embankment

Made Ground (Embankment)

Embankment

Key Plan

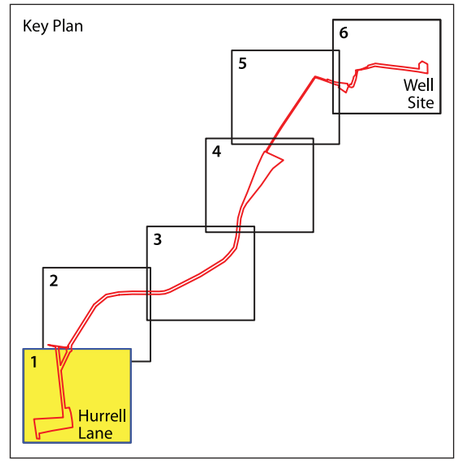

Key:

Development Redline Boundary

Geology:

- Warp and Lacustrine Clay
- Boulder Clay
- Kimmerage Clay
  Kimmerage Clay Formation
- Middle Calcareous Grit
  Middle Calcareous Grit Member
  (Corralline Oolite Formation)
- Lower Limestone
  Hambleton Oolite Member
  (Corralline Oolite Formation)
- Passage Beds
  Passage Beds Member
  (Corralline Oolite Formation)
- Lower Calcareous
  Lower Calcareous Grit Formation

Geomorpholgical Symbols:

- 30° Slope Angle
- Embankment Angle (showing slope)
- Convex
- Concave
  (Breaks of Slope - rounded)
- Fault

Title	GENERALISED GEOLOGY PLAN
Project	RYEDALE GAS PROJECT
Client	MOORLAND ENERGY LTD

URS

App'd:	Drawn:	Date:
AK	SQ	MARCH 2010
		Ref: AK/DBY/SQ/MCH
Scale: 1:5000		Job No: 49306721
Drg. Size: A3		**FIGURE 1**